
Block Plan 1:200

Ordnance Survey (c) Crown Copyright 2018. All rights reserved. Licence number 100022432

0 1 2 3 4 5 10metres

Scale Bar @1:200 on A2 Sheet

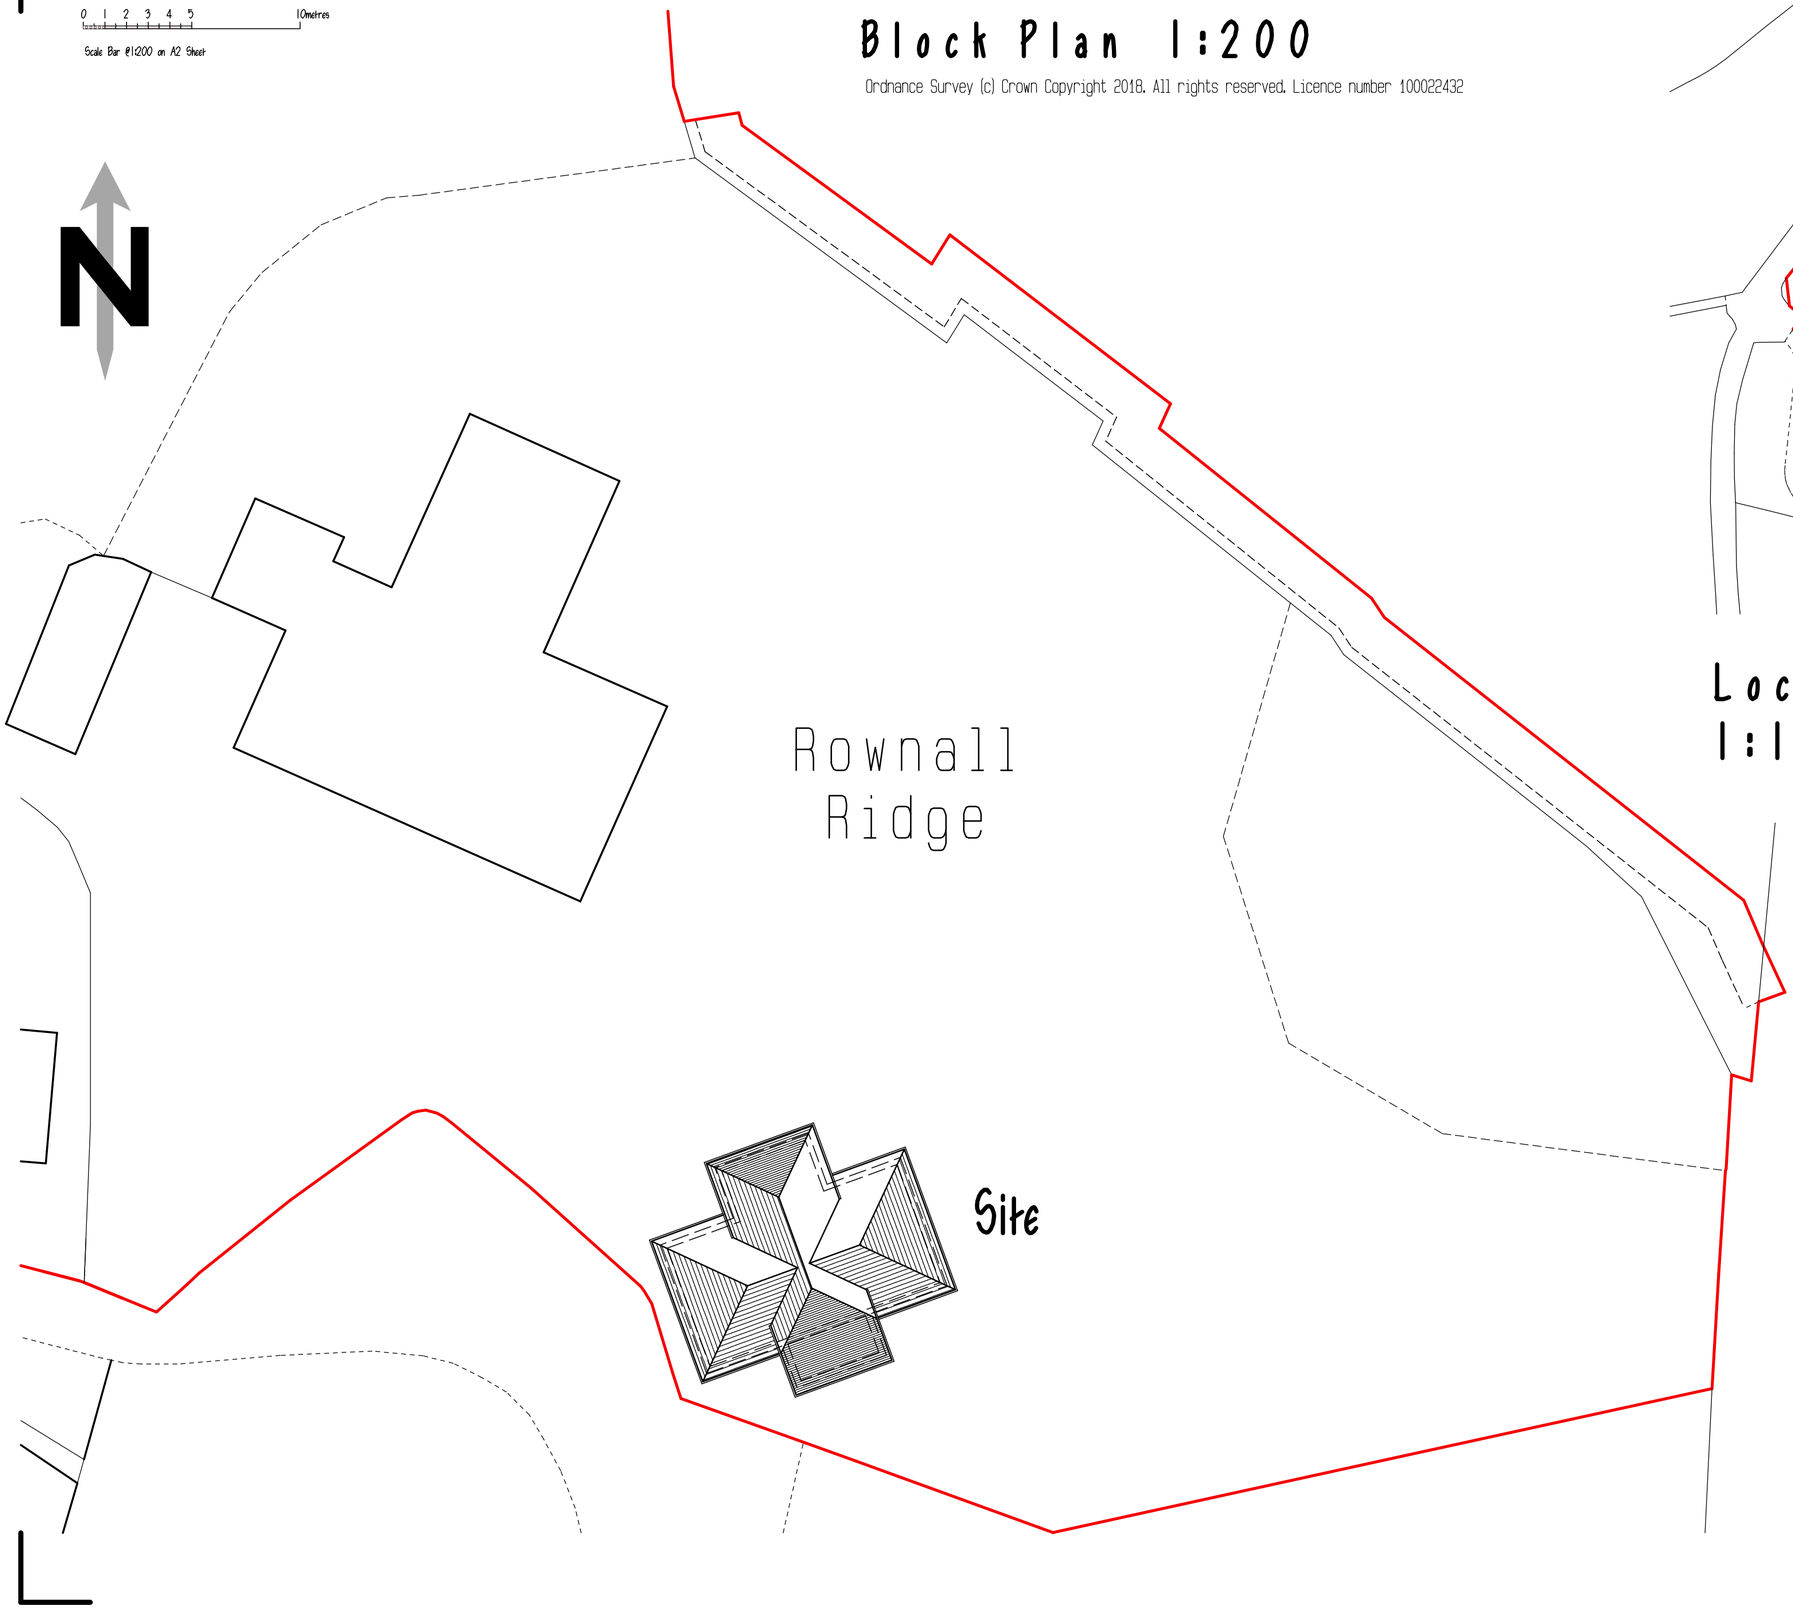



Location Plan 1:1250

0 10 20 30 40 50metres

Scale Bar @1:1250 on A2 Sheet

RICS
The mark of
property professionalism worldwide

Clients are advised to clarify dimensions with the author prior to setting out and not to scale from the drawing. This drawing is copyright and should not be reproduced without the written consent of RLM ASSOCIATES.

RLM ASSOCIATES

JOB	ROWNALL RIDGE, WETLEY ROCKS.
CLIENT	Mr. I. PODMORE.
DRAWING	BLOCK AND LOCATION PLANS.
DATE	November 2018.
SCALE	1:200, 1:1250
DRWG No.	RLM92/4.
REVISION	