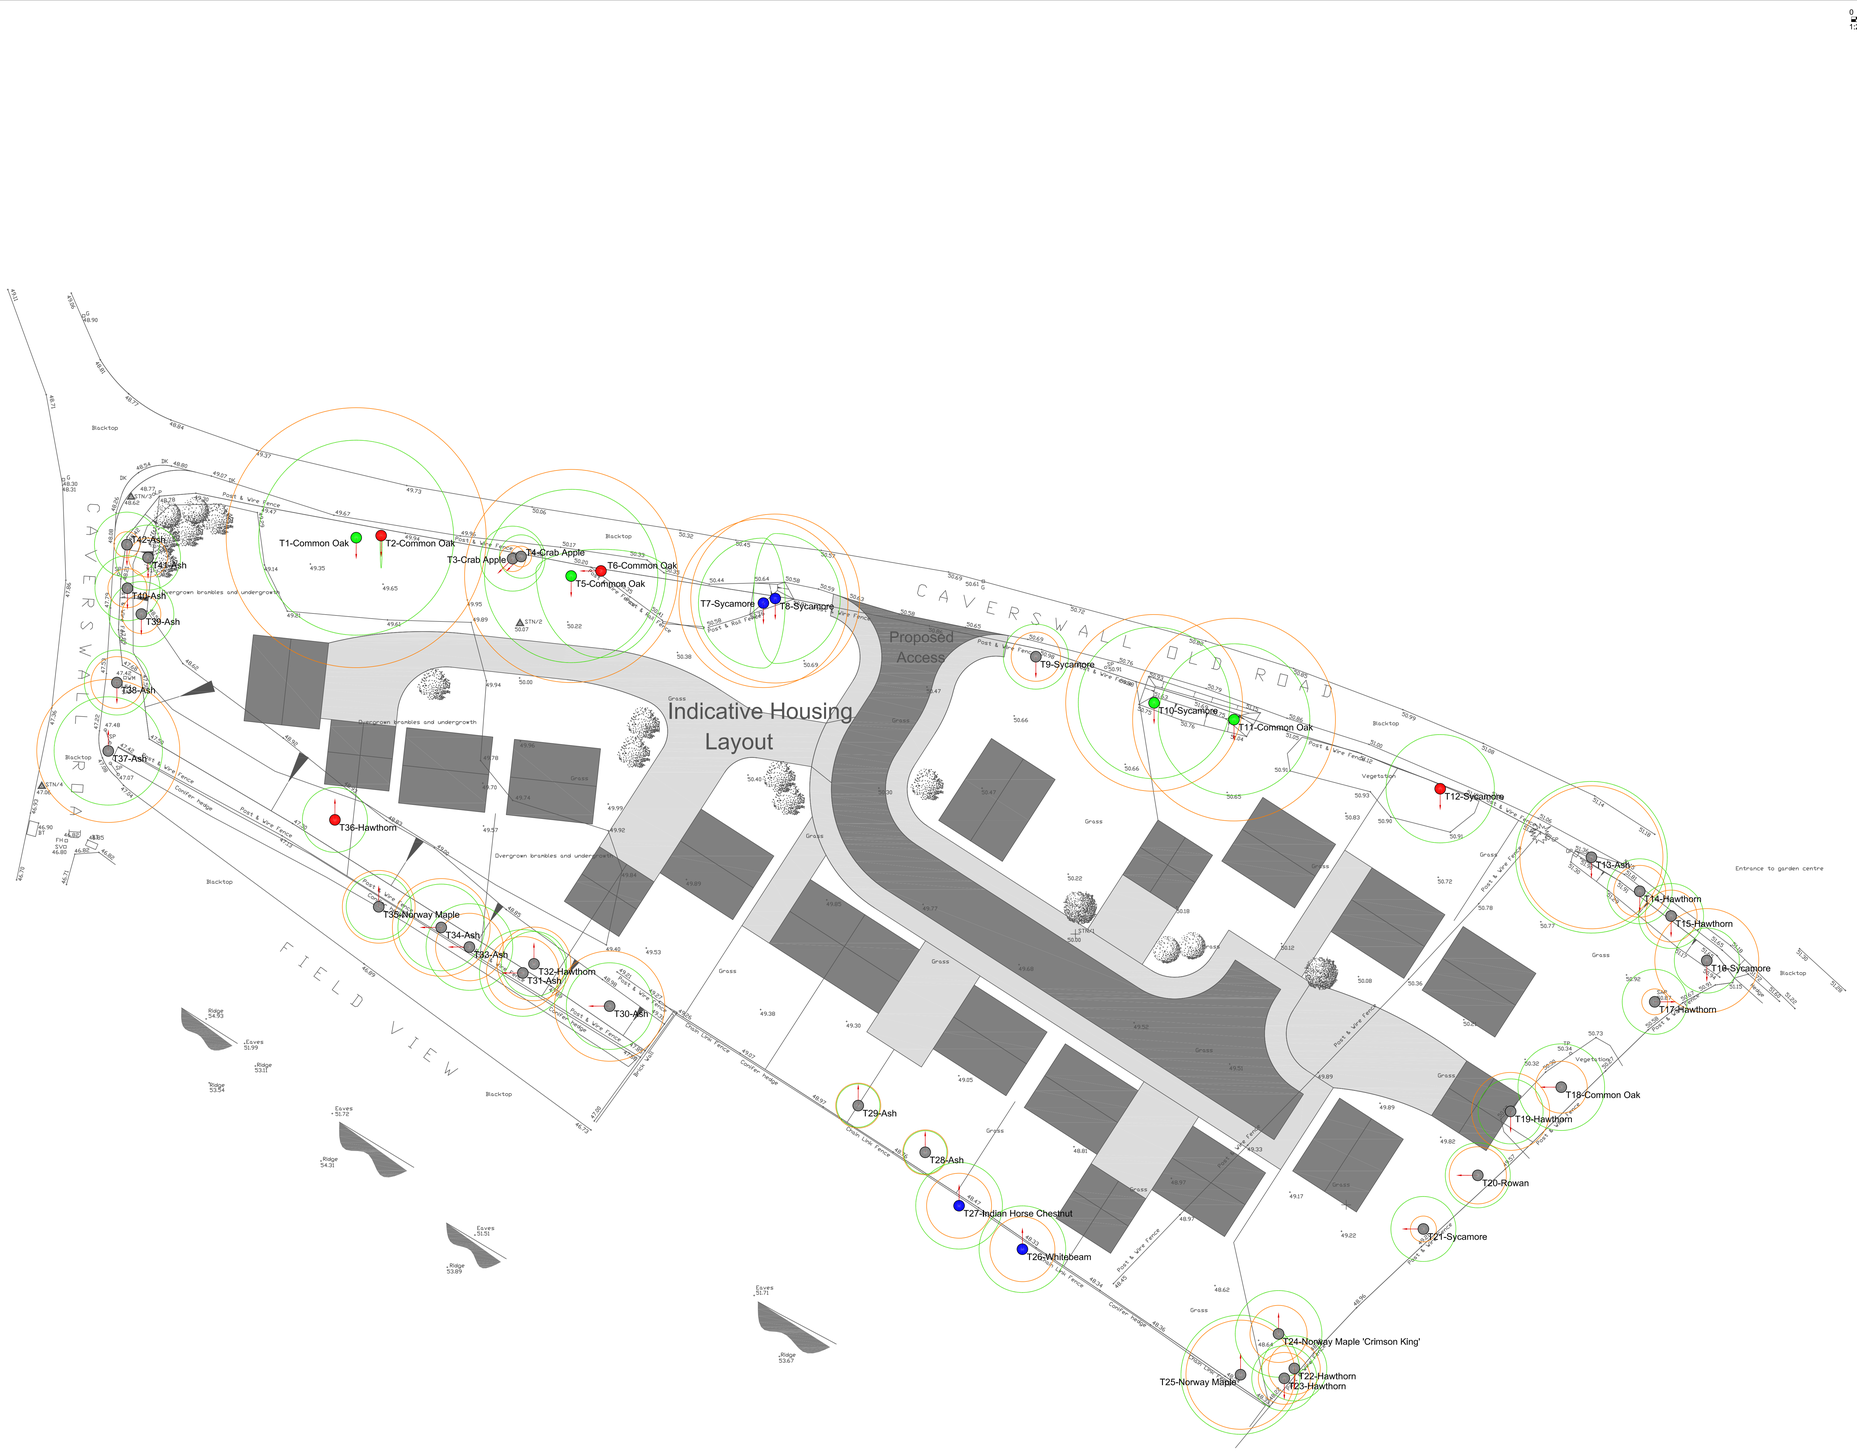


Notes:

1. Contractors are advised to check all dimensions against the tree schedule. Tree canopies are symbolic only and are representative of the average spread; this may not represent the true outline. Note that the tree stem may not sit centrally to canopy. Tree stems are symbolic only and are representative of the tree category; this does not represent the stem diameter - see schedule for details.
2. The original of this drawing was produced in colour - a monochrome copy should not be relied upon.

| Rev: | Date: | Status/Amendments: | By: |
|---|---|---|---|

Key:

- Category A Tree / Group
- Category B Tree / Group
- Category C Tree / Group
- Category U Tree / Group
- Branch Spread
- Tree to be Removed
- Root Protection Area (RPA)
- First Significant Branch Direction
- Root Protective Barrier
- Special Measures
- Tree Shadow


GROWING SINCE 1962
TREE HERITAGE
Tree Heritage Ltd, 100 North Street,
Leek, Staffordshire, ST13 8DQ
Telephone: 01538 384019
treeheritage.co.uk • info@treeheritage.co.uk


Client:
Mr N Walker

Project:
Caverswall Old Road

Drawing Title:
Arboricultural Impact Assessment

| Scale: | Paper Size: |
|---|---|
| 1:200 | A0 |
| Drawing Number: | Date Created: |
| THL-0699-2 | 22/10/18 |