New Dwelling Cowallmoor Lane

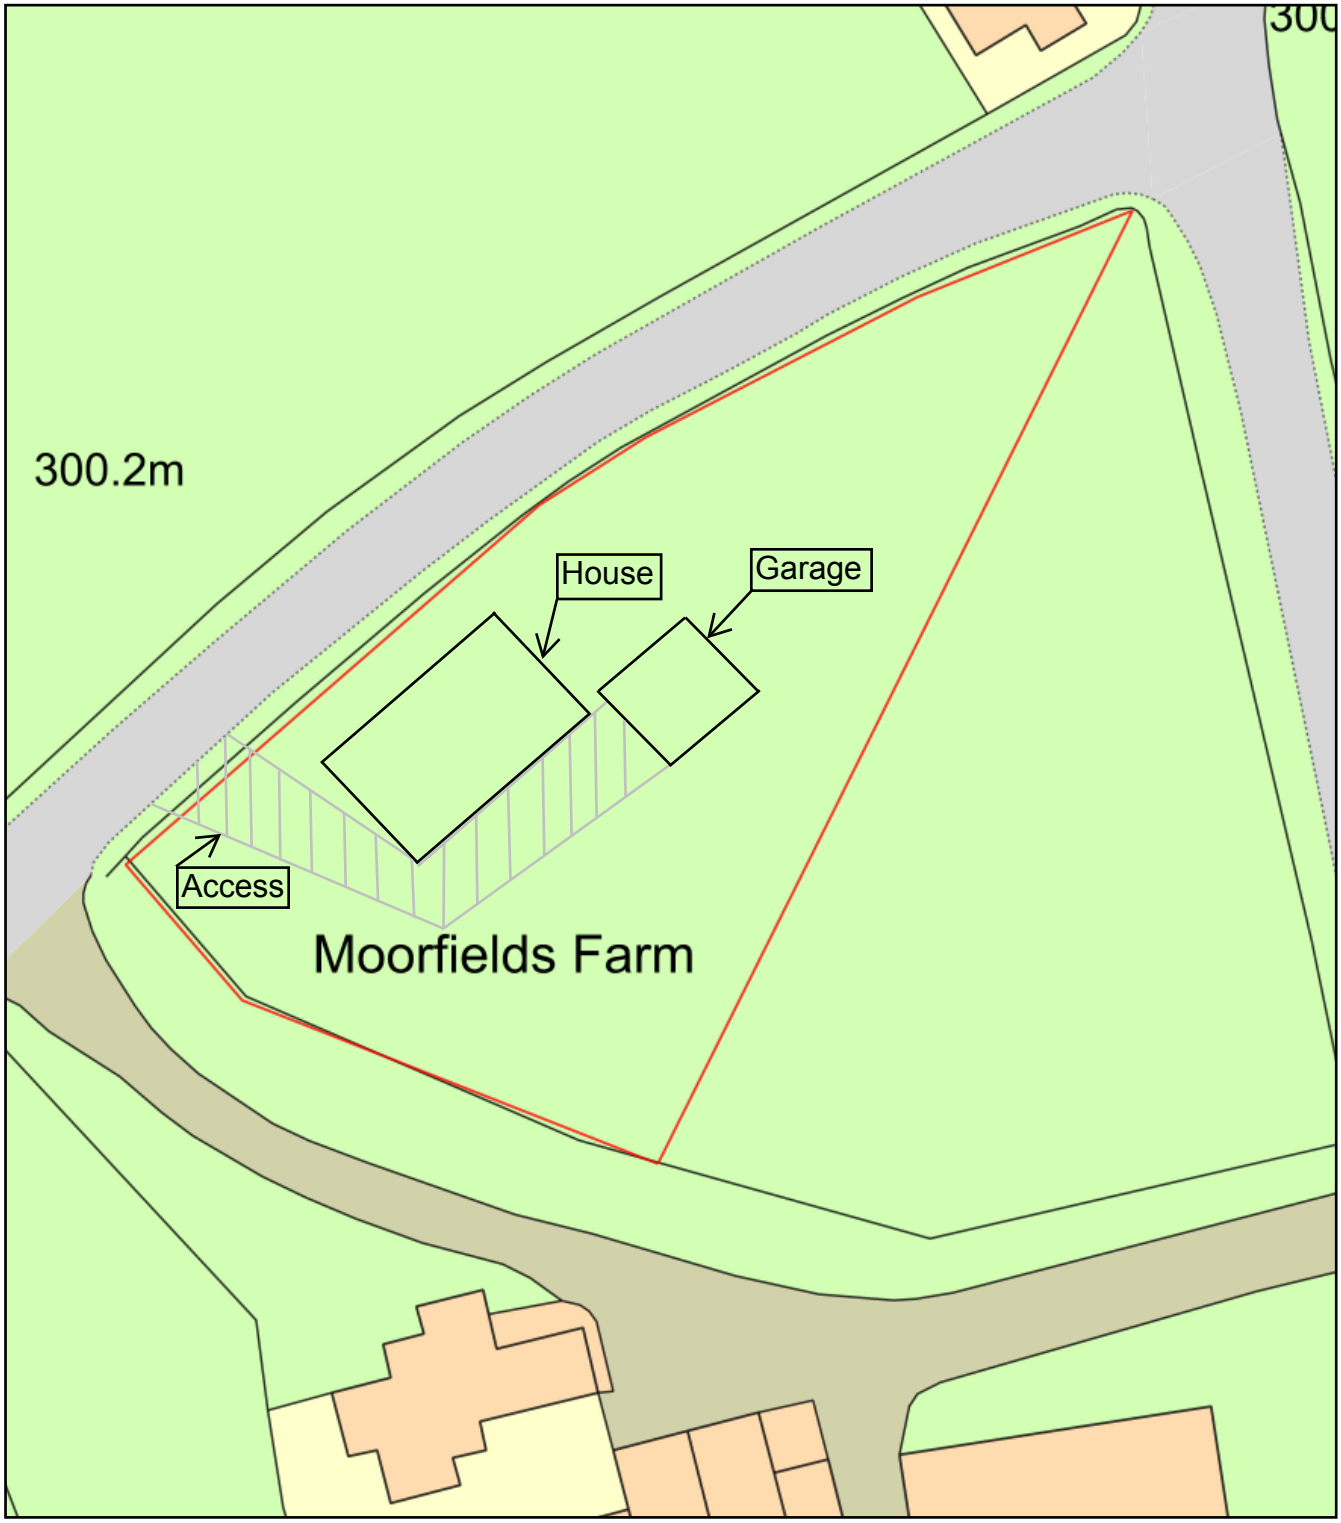

0 20
Metres

N

ReQuestaPlan

Plan Produced for: Lorna Ball

Date Produced: 09 Dec 2018

Plan Number/Project ID: TQRQM18343153446034

Scale: 1:500 @ A4

© Crown copyright, All rights reserved. 2018 Licence number 0100042766