SCALE 1:100 @ A1

SCALE 1:50 @ A1

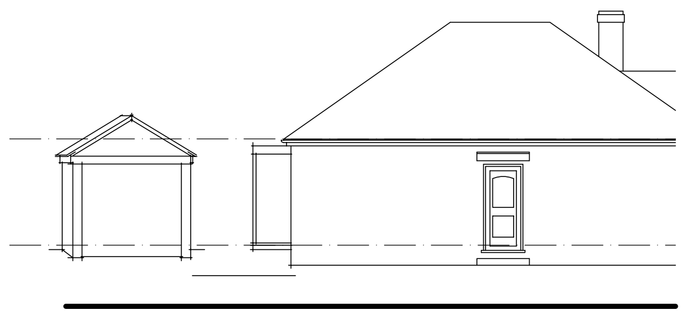

EXISTING SIDE ELEVATION

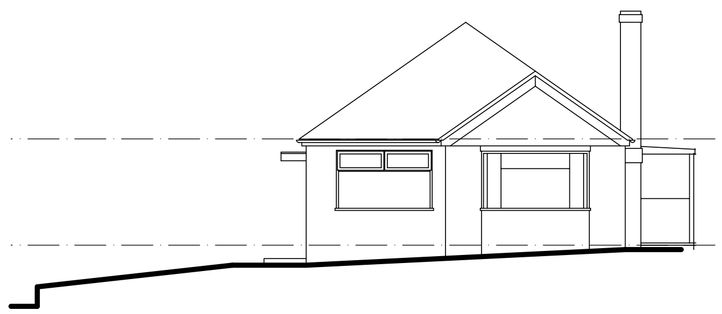

EXISTING FRONT ELEVATION

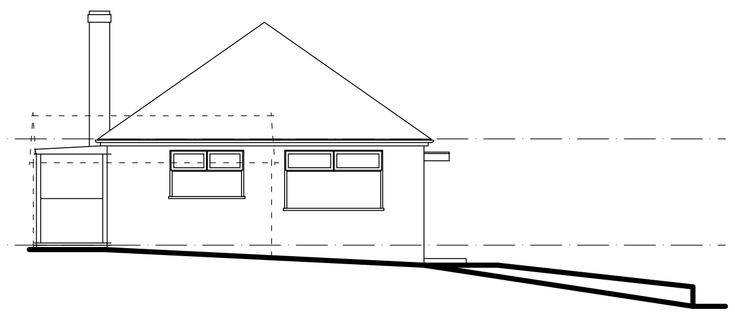

EXISTING REAR ELEVATION



PROPOSED SIDE ELEVATION

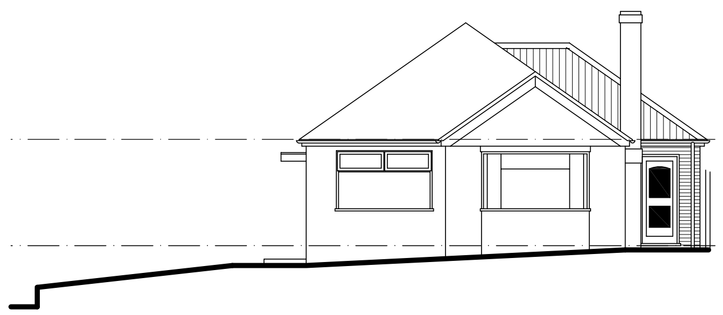

PROPOSED FRONT ELEVATION

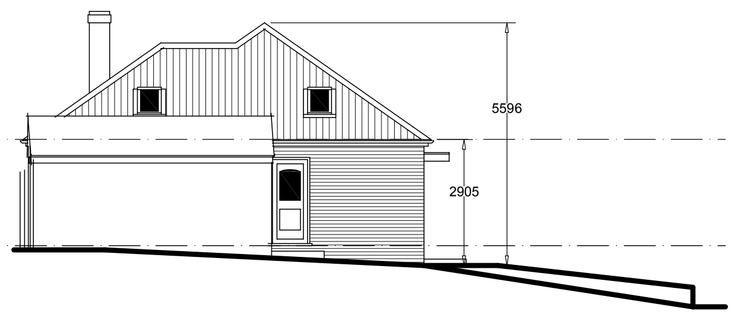

PROPOSED REAR ELEVATION

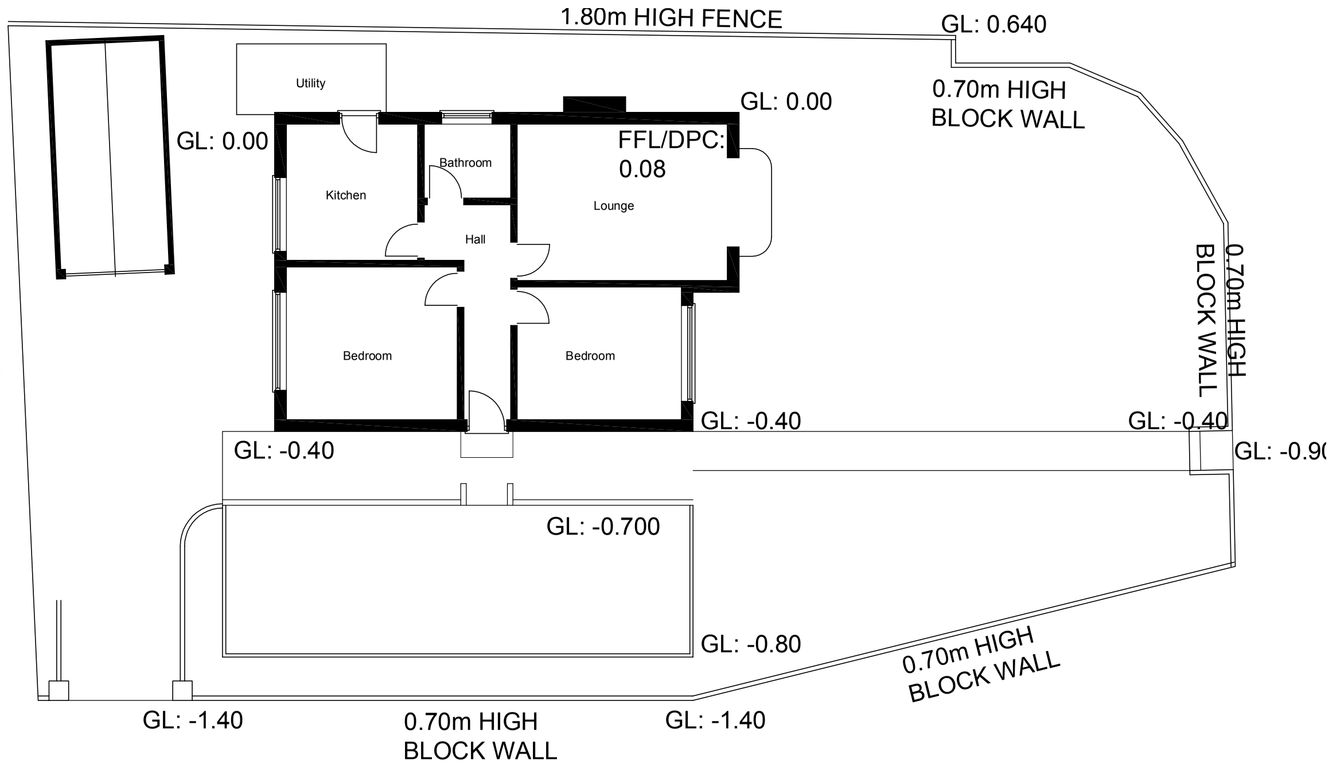

EXISTING GROUND FLOOR & LANDSCAPING PLAN

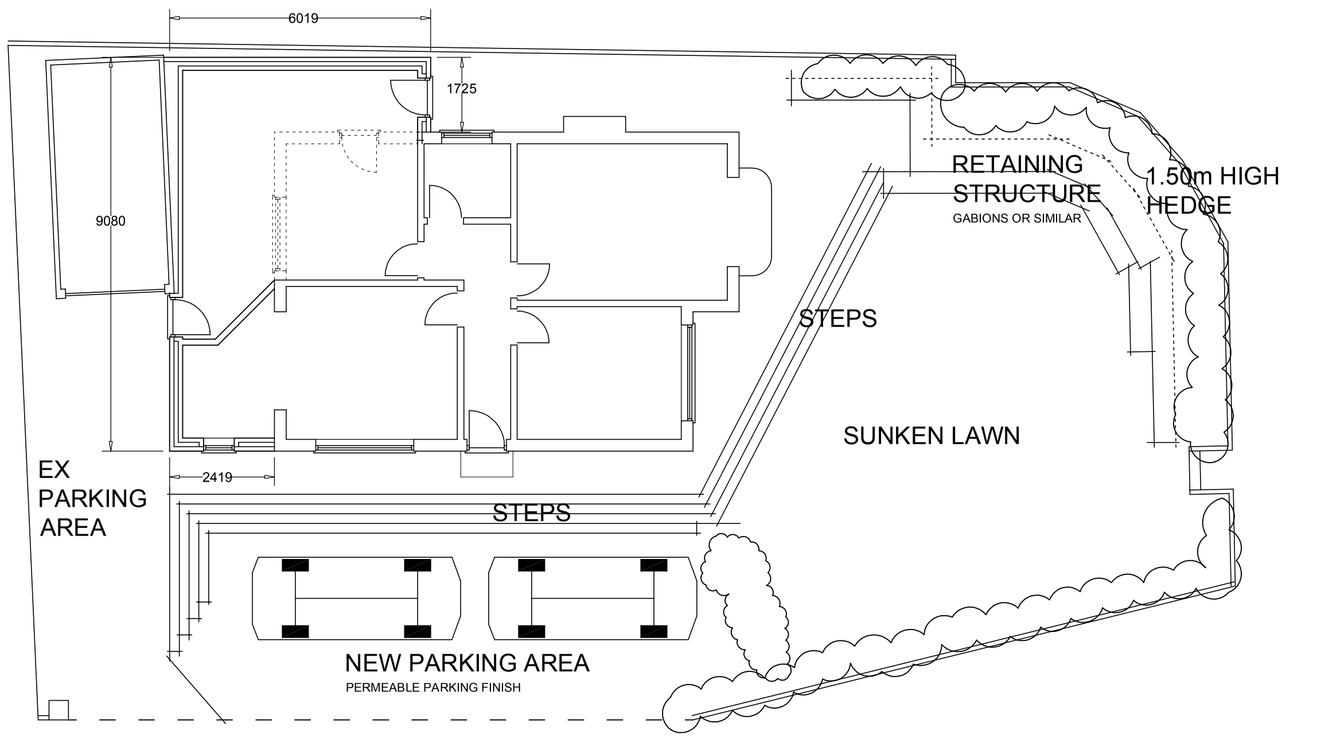

PROPOSED LANDSCAPING PLAN

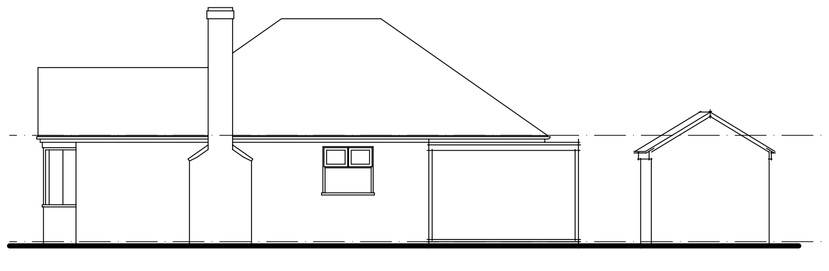

EXISTING SIDE ELEVATION



PROPOSED SIDE ELEVATION

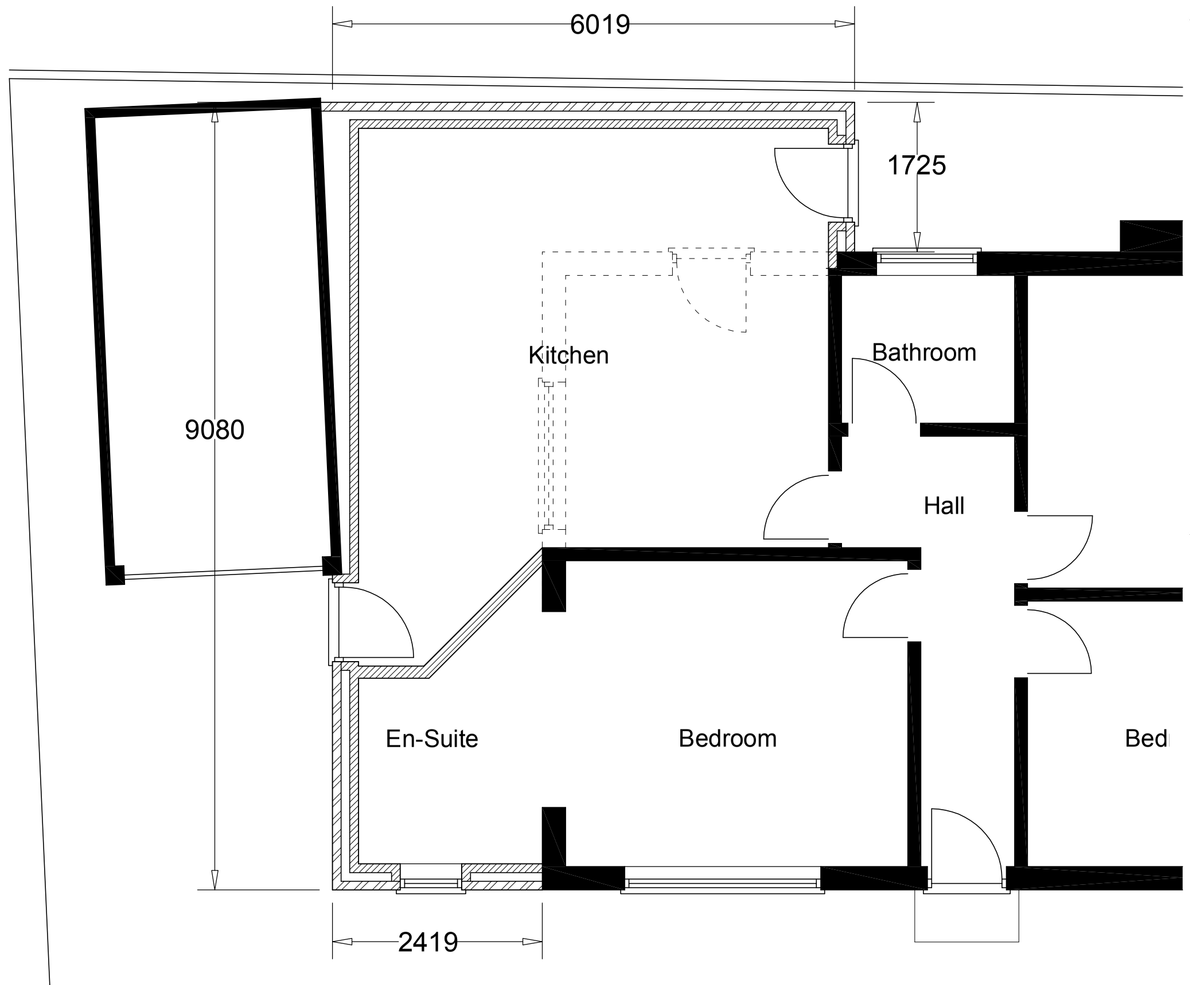

PROPOSED GROUND FLOOR PLAN

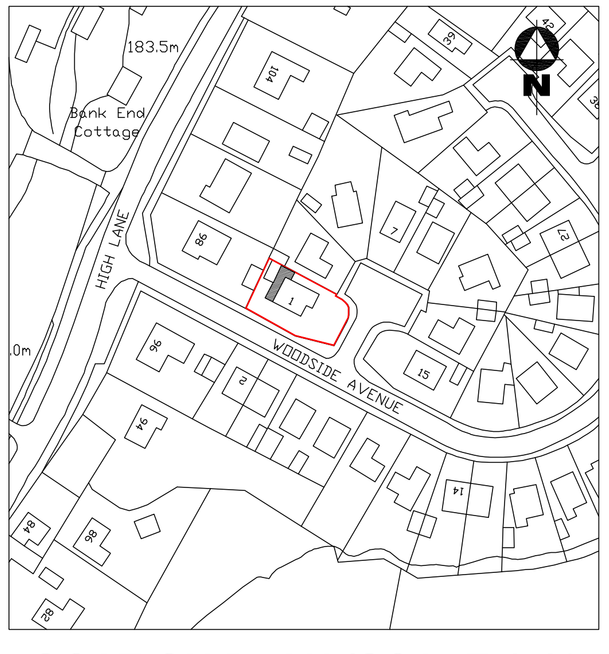

LOCATION PLAN (SCALE 1:1250)

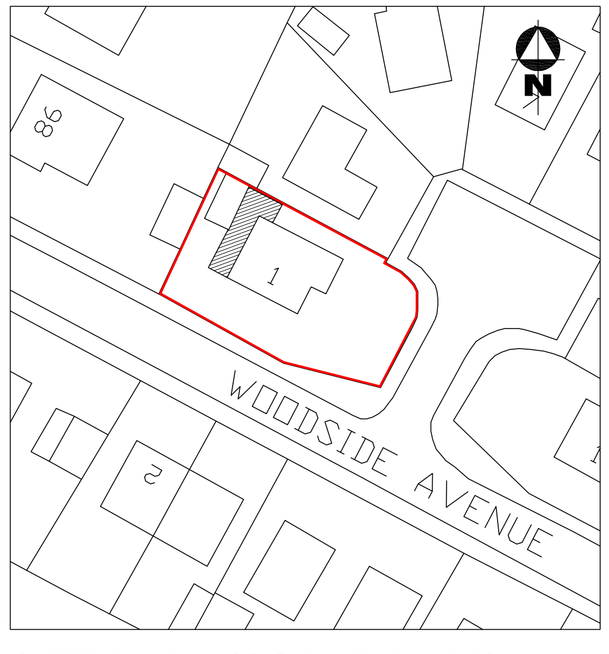

SITE PLAN (SCALE 1:500)

Rev:

Project:
Single-storey rear extension and new vehicle acce with landscaping works and boundary hedge, at: 1 Woodside Avenue, Norton Green, Stoke on Trent, Staffs, ST6 8RX.

Title:
General Arrangement: Existing & Proposed Floor Plans and Elevations.

Client:
Mr & Mrs, M. Luck. 1 Woodside Avenue, Norton Green, Stoke on Trent, Staffs, ST6 8RX.

Date:	Scale:	Drawing No.	Rev
Dec 2018	1:50, 1:100, 1:500 & 1:1250 @ A1	1252/ A1/01	