Ordnance Survey © Crown copyright 2017 All rights reserved. Licence number 100051789

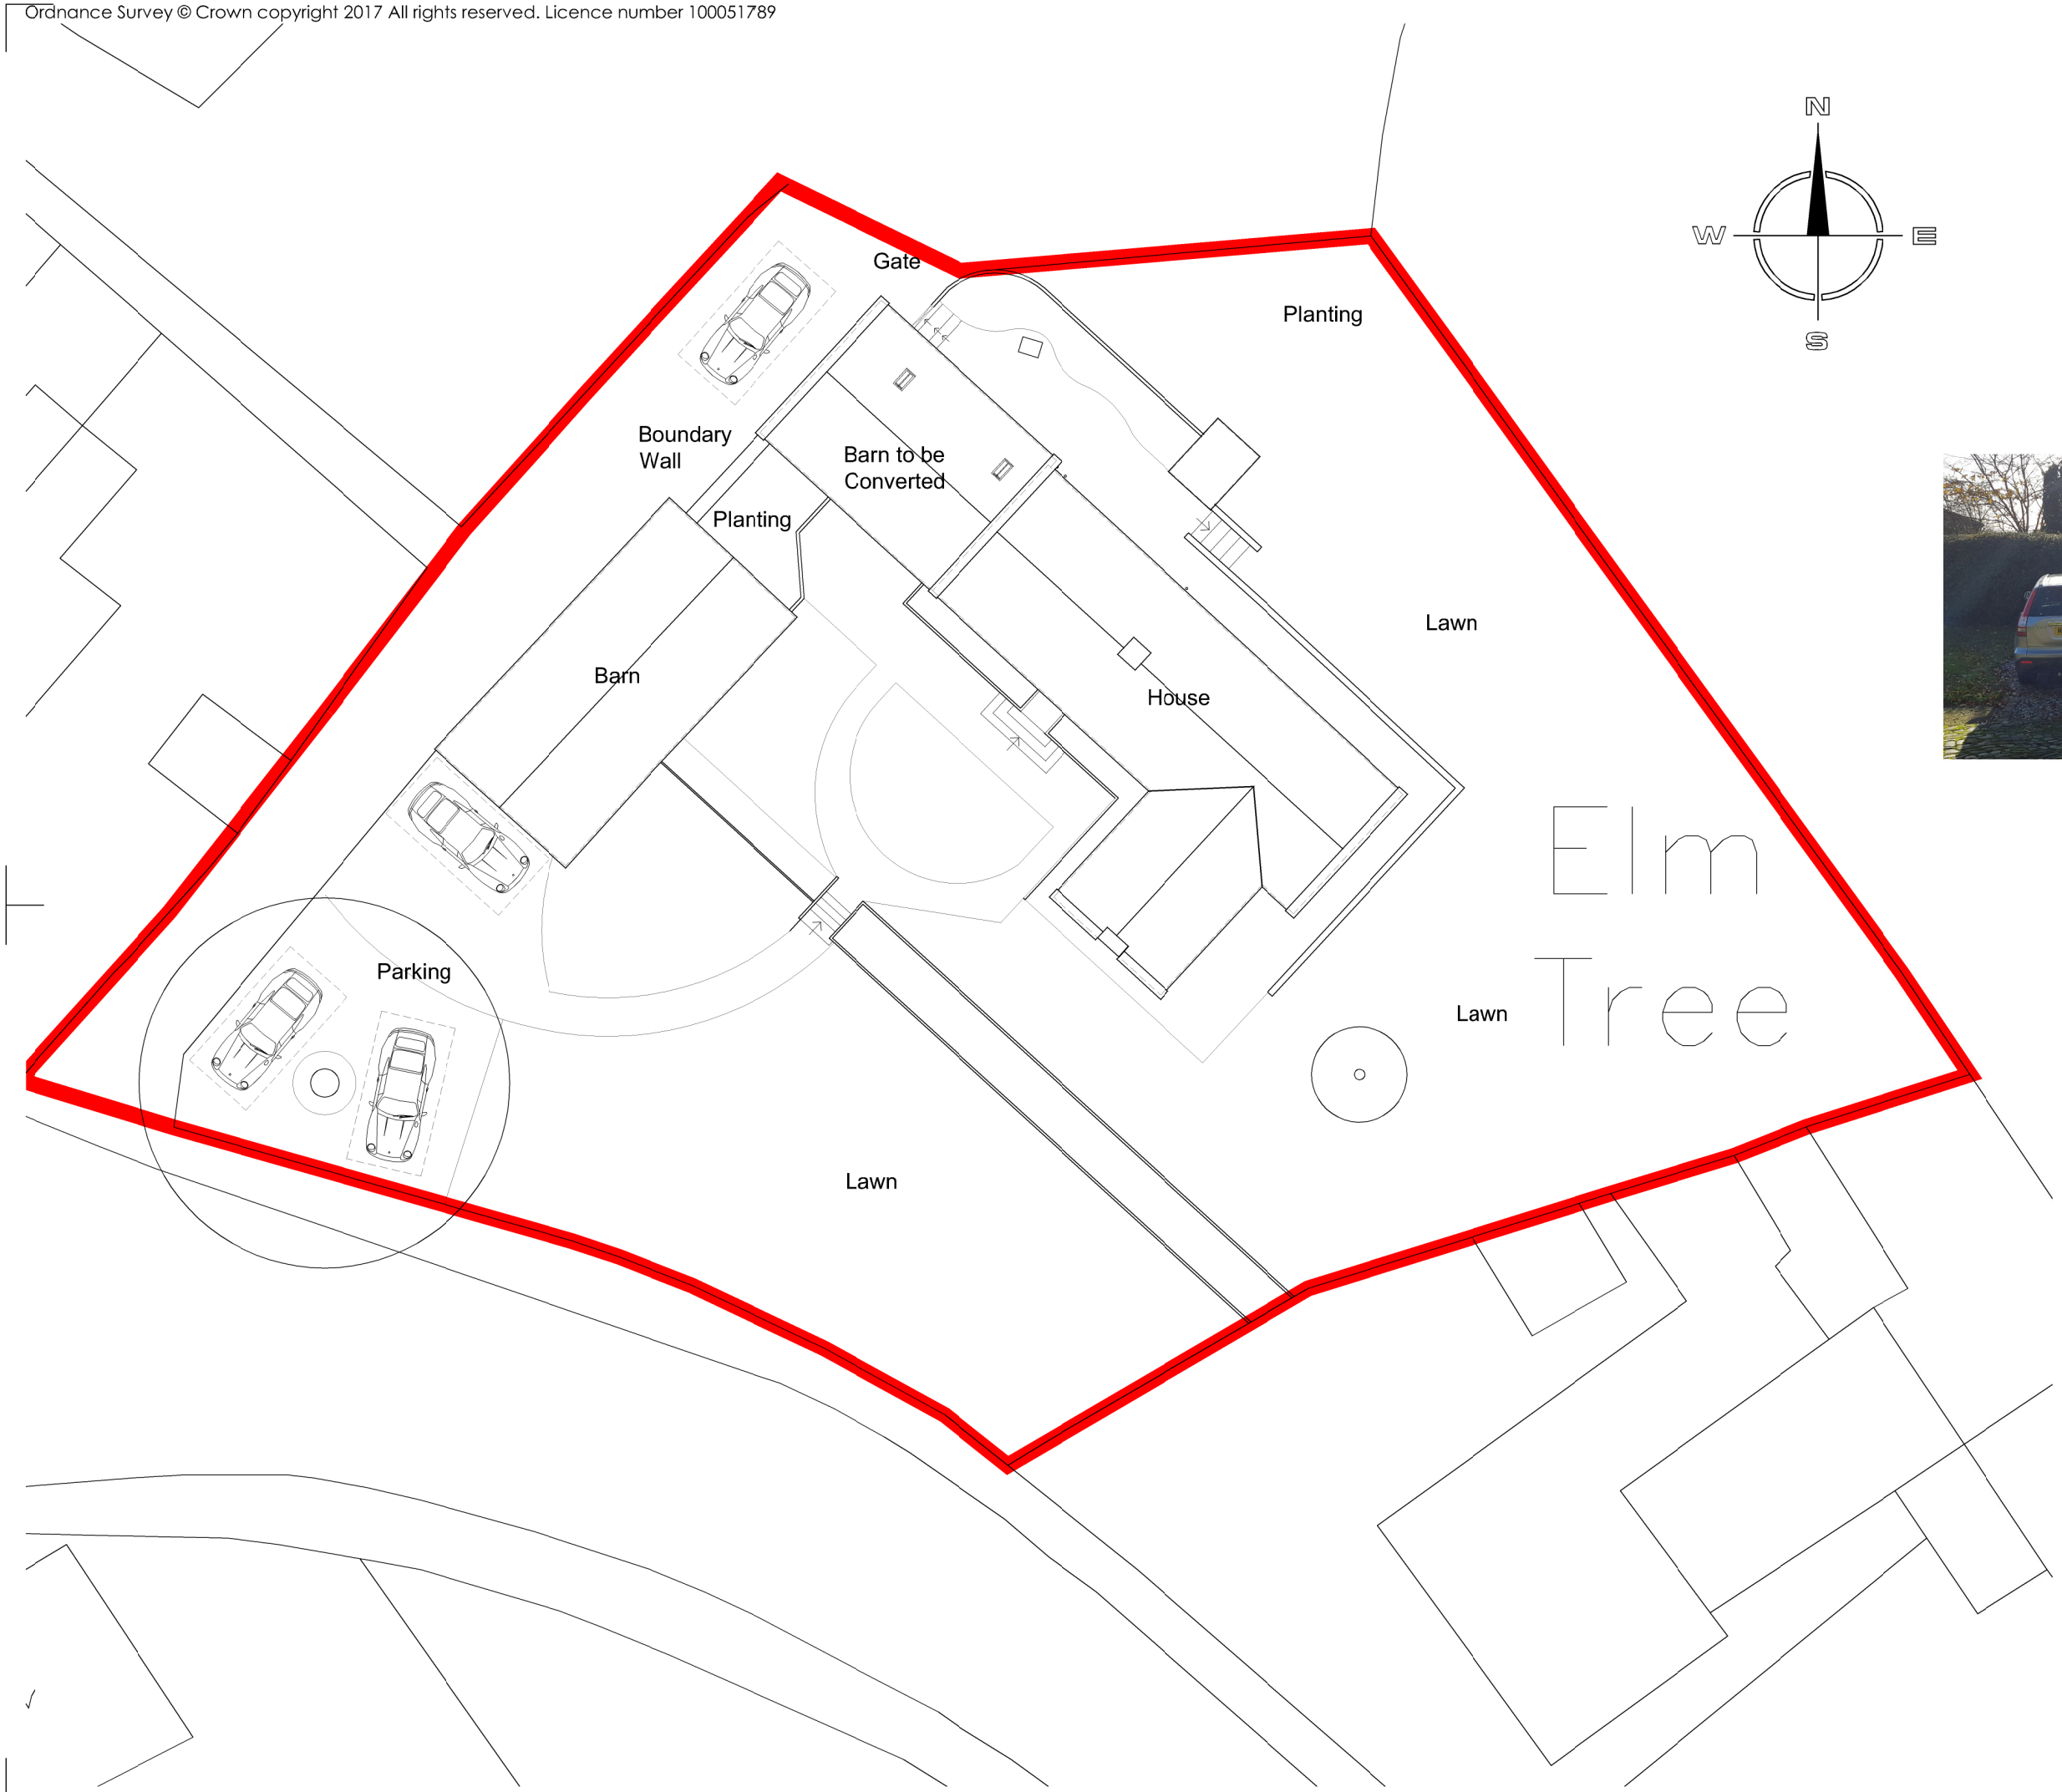

Copyright of this drawing is vested in the Architect and it must not be copied or reproduced without consent. Figured dimensions only are to be taken from this drawing. All contractors must visit the site and be responsible for taking and checking all dimensions relative to their work. Hewitt&Carr Architects Ltd are to be advised of any variation between drawings and site conditions.
CLIENTS ARE ADVISED TO CLARIFY DIMENSIONS WITH THE ARCHITECT PRIOR TO SETTING OUT AND NOT TO SCALE FROM THE DRAWING

Rev.	Drawn	Comments	Date
A	KEW	Alterations following conservation officer comments	May 18
B	KEW	Parking bays added	Nov 18



Hewitt&Carr Architects
A: 2-4 Cross Street I Cheadle I Staffordshire I ST10 1NP
T: 01538 756888
E: enquiries@hcarchitects.co.uk
W: www.hcarchitects.co.uk

Client
Mr & Mrs Griffiths
Elm Tree Farm, Kingsley

Project
Proposed Conversion of Existing Barn to Annexe & Ancillary Accommodation

Title
Site Plan

Status
Planning

Date Feb 2018 Drawn KEW

Scale @A3 1:200 Checked

Project No 00690 Drawing No. AL(0)03 Rev B

File Ref: C:\