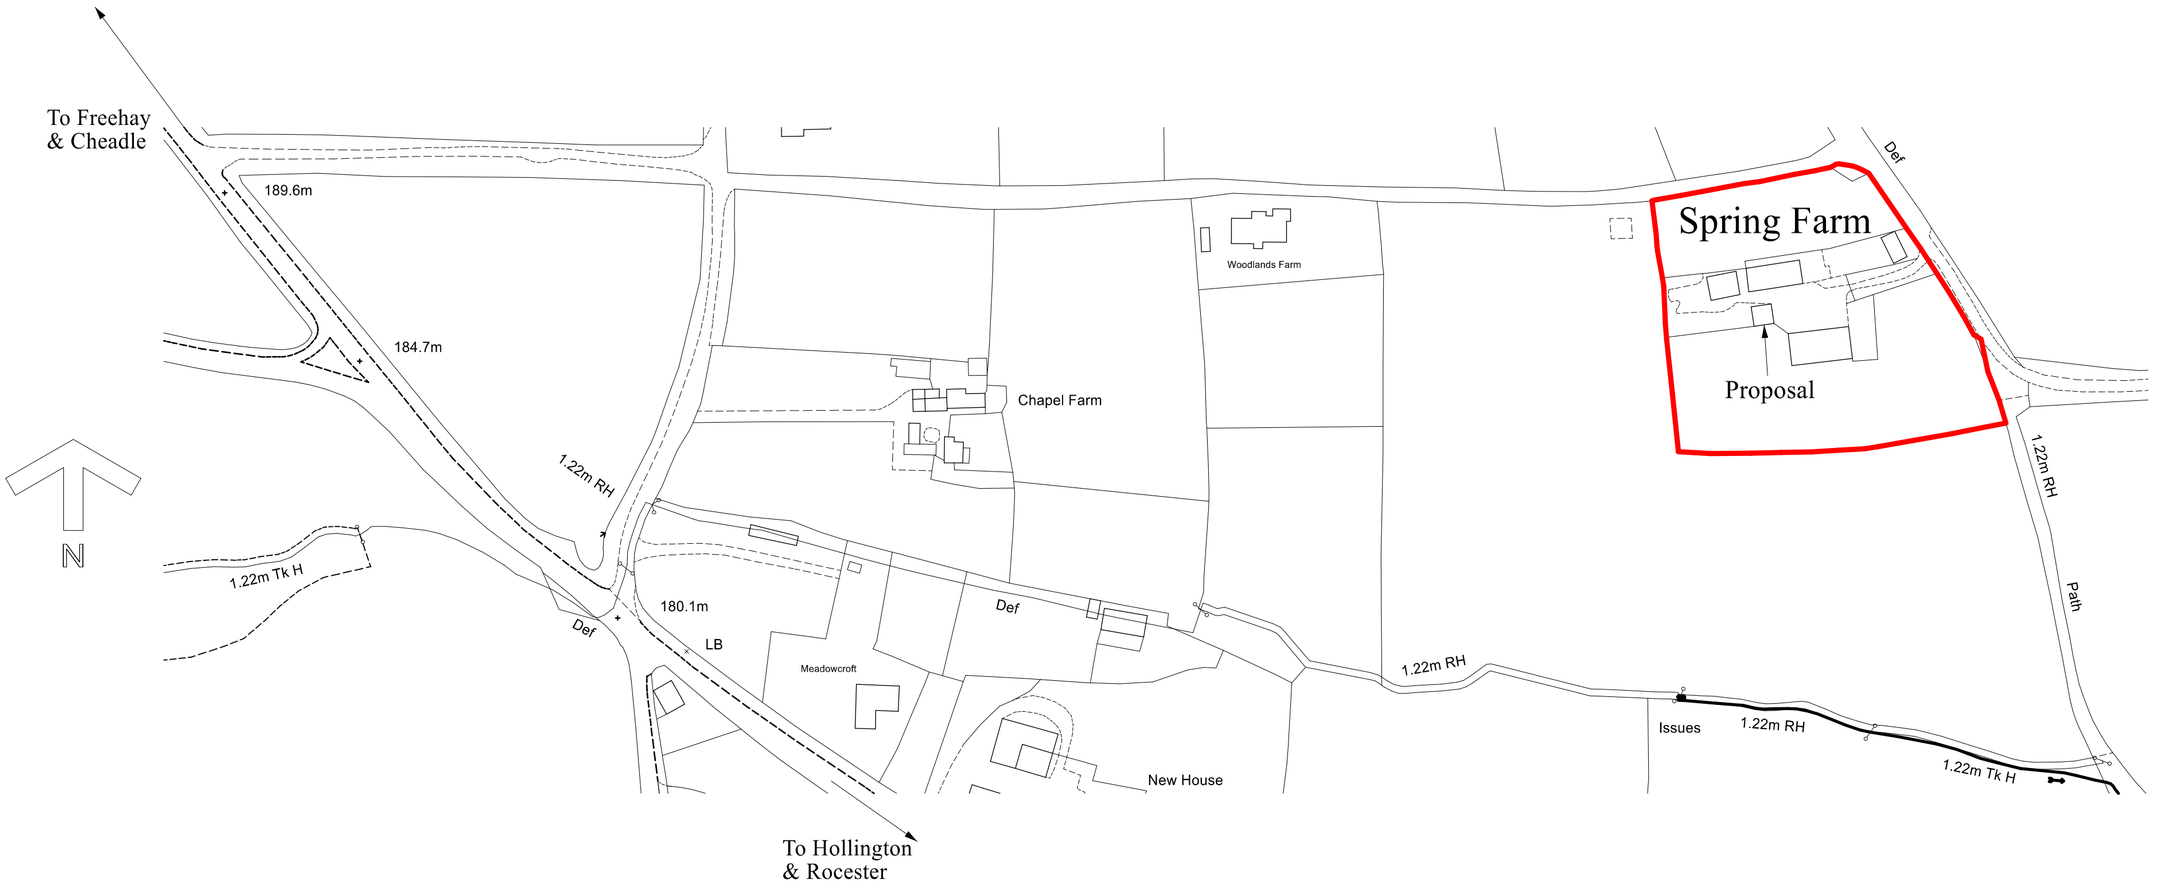

Ordnance Survey (c) Crown Copyright 2018. All rights reserved. Licence number 100022432

LOCATION PLAN

MR. J. SHENTON

DATE JUNE 2018

SPRING FARM,
WNNOTHDALE,
TEAN,
STOKE-ON-TRENT.
STAFFS. ST10 4HD

SCALES
PLAN 1:1250

DRAWN BY
MALCOLM SALES
QUANTITY SURVEYORS, DESIGNERS
& BUILDING COST CONSULTANTS
CHURCHILL SUITE, LULWORTH HOUSE,
51, HIGH STREET,
CHEADLE, STOKE-ON-TRENT,
STAFFS. ST10 1AR
TEL. 01538 757233
MOB: 07889 225437
E-MAIL Malcolm.Sales@salesqs.co.uk
DRAWING NR. 1805/04/02

FOR PLANNING
APPLICATION