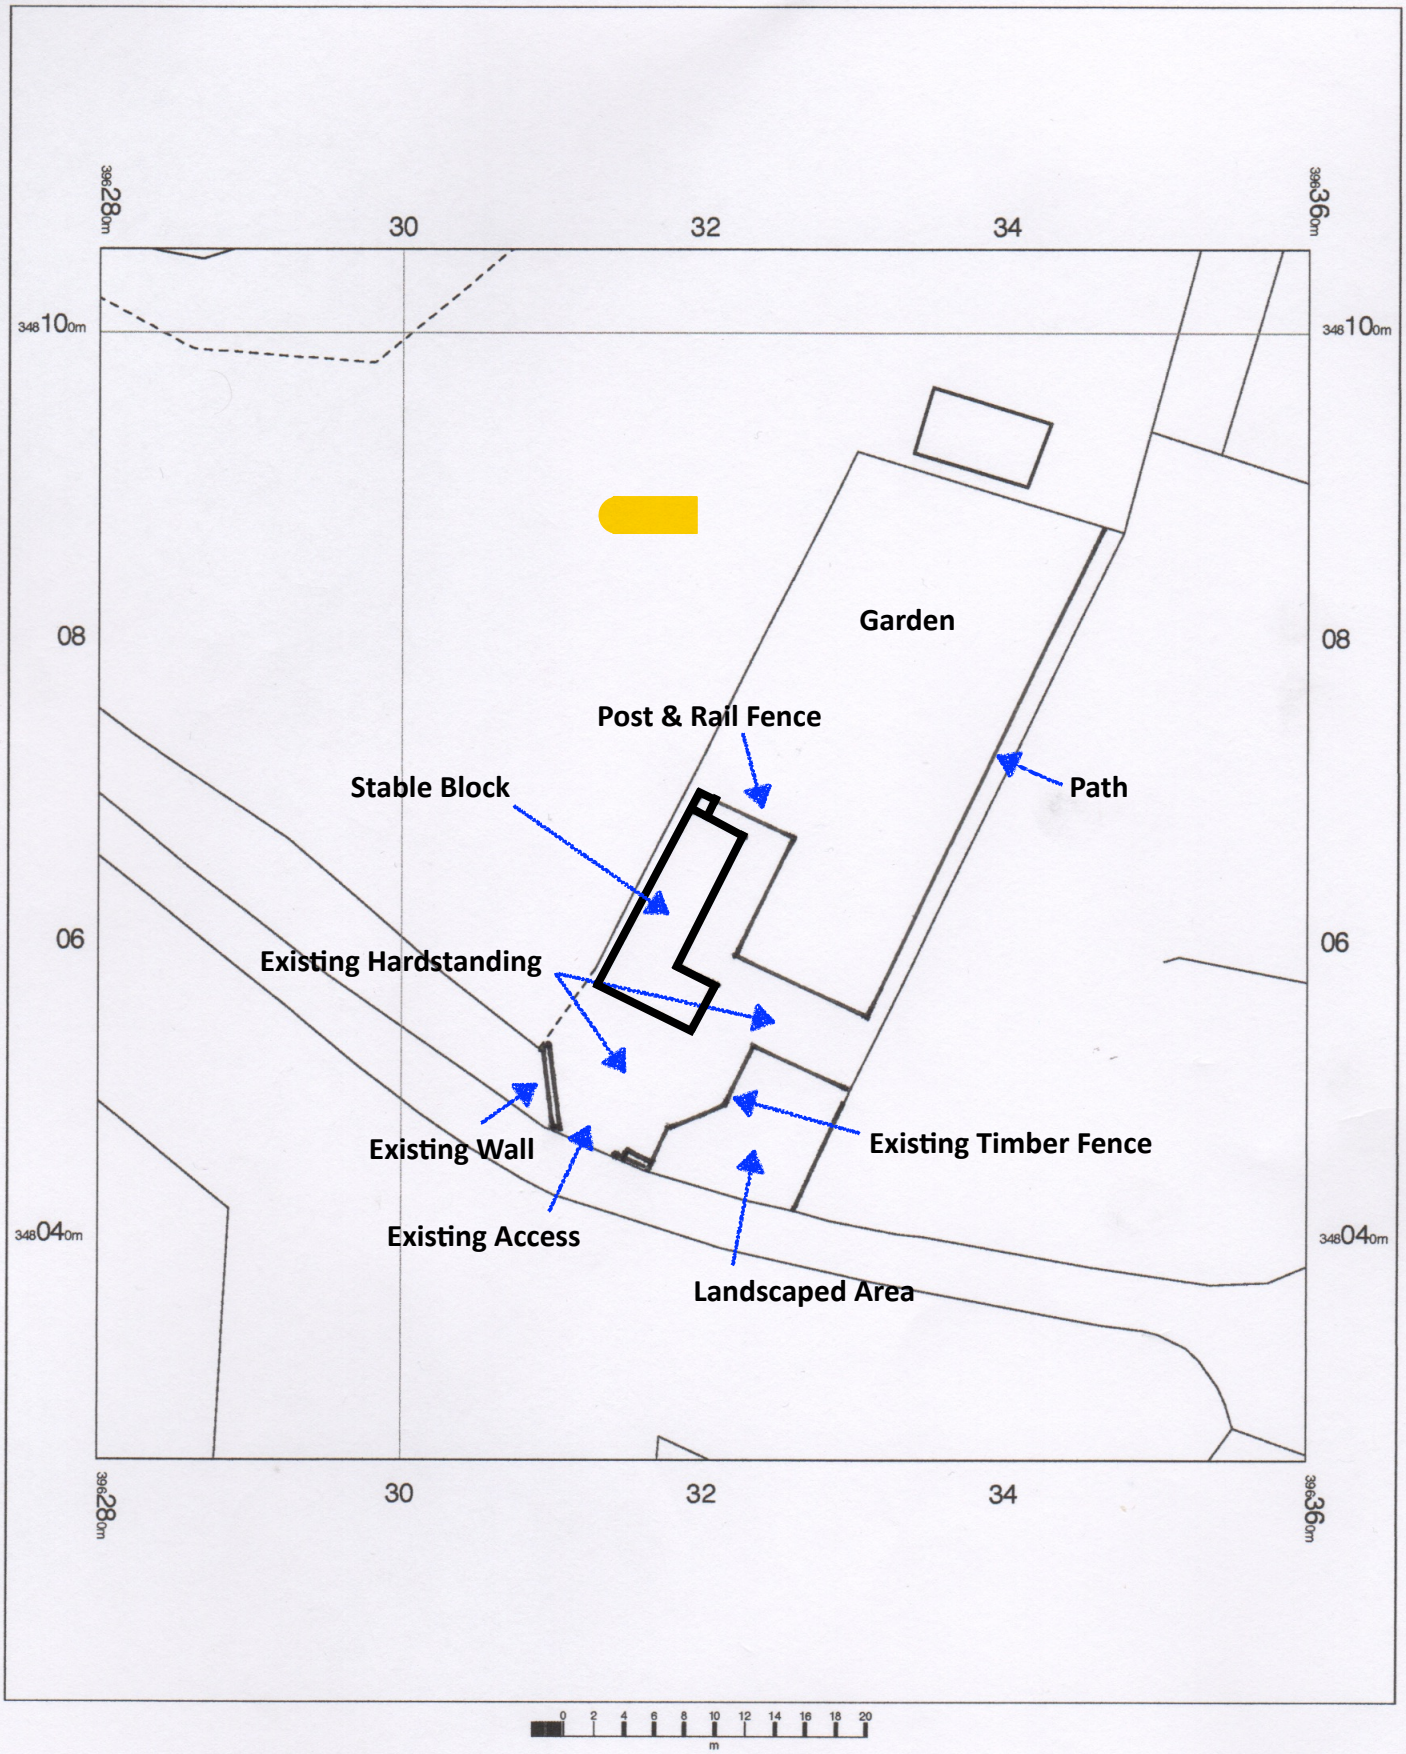

WETLEY ABBEY COTTAGE
ABBEY ROAD
WETLEY ROCKS
STAFFORDSHIRE
ST9 0AS

OS MasterMap 1250/2500/10000 scale
Thursday, November 8, 2018, ID: BW1-00755020
www.blackwellmapping.co.uk

1:500 scale print at A4, Centre: 396320 E, 348066 N

©Crown Copyright Ordnance Survey. Licence no. 100041041

N

BLACKWELL'S
www.blackwellmapping.co.uk
TEL: 0114 268 7658
maps.sheffield@blackwell.co.uk