

This drawing is copyright and should not be reproduced without permission.
The contractor is responsible for checking dimensions and levels and drainage inverts prior to commencing works - any discrepancy to be verified before proceeding.-figured dimensions only to be worked to:

All work to be carried out in accordance with the current Building Regulations, Brtiish Standards/Codes of practice and statutory authority bye -laws and recommendations.

Revision	Comments	Date

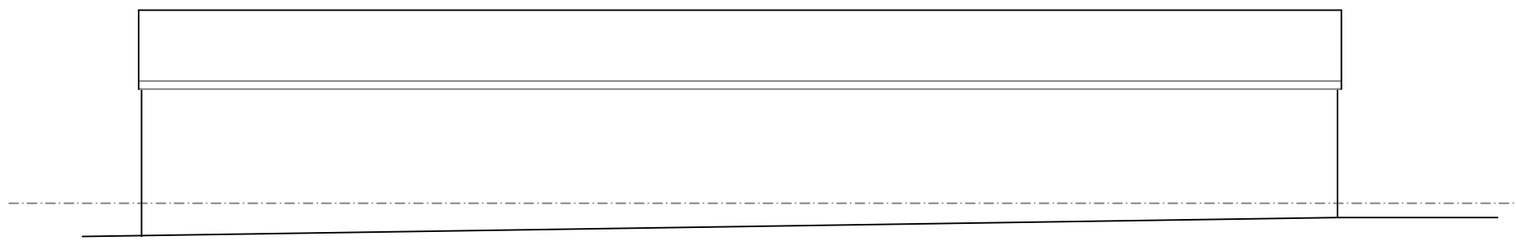


Rear elevation

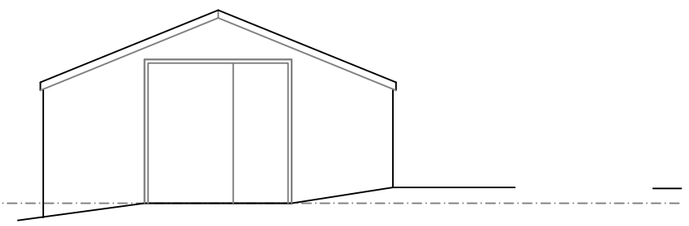


Side elevation



front elevation

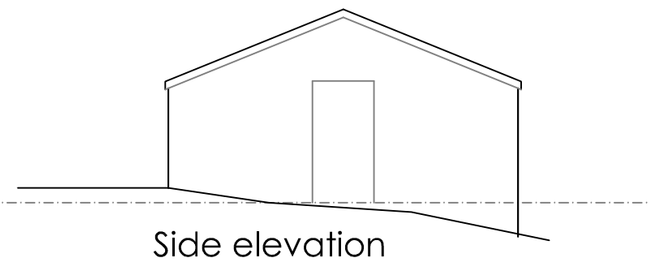

Side elevation

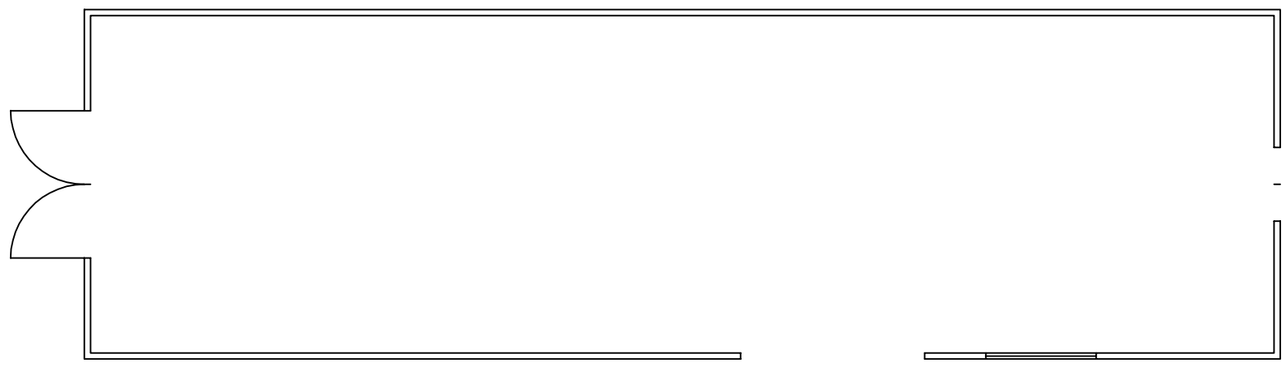

plan

Robert Berry MCIAT
Architectural services
10 Truro Close, Congleton, Cheshire, CW12 3BD
t : 01260 279098 m : 07790 179093 e: robert.berry10@yahoo.co.uk

Client
Mr & Mrs M Hall

Project
Proposed dwelling at rear of Green Acres, Gun Battery Lane, Biddulph Moor

Title
existing outbuilding

Scale @A2 1:100

Date Nov 2018

Drg no 1790/03 Rev