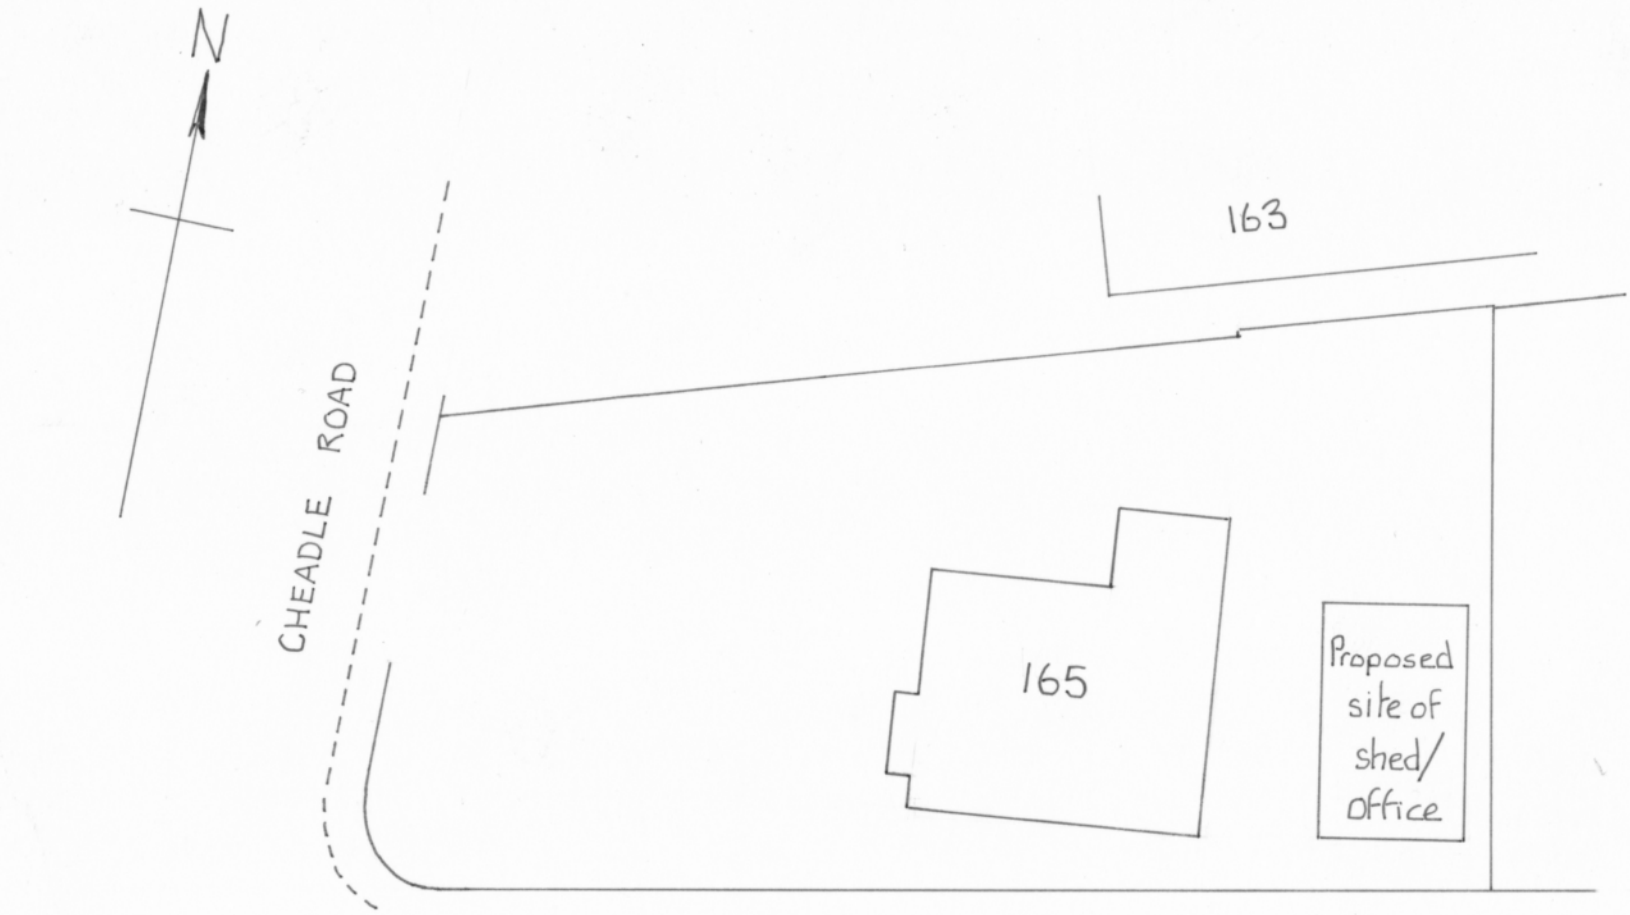

Little Stars The former pharmacy 165 Cheadle Road Cheddleton ST13 7HN	Site plan showing proposed position of timber shed/office (2.49m max height)	Scale 1:200