



SOUTH EAST ELEVATION.

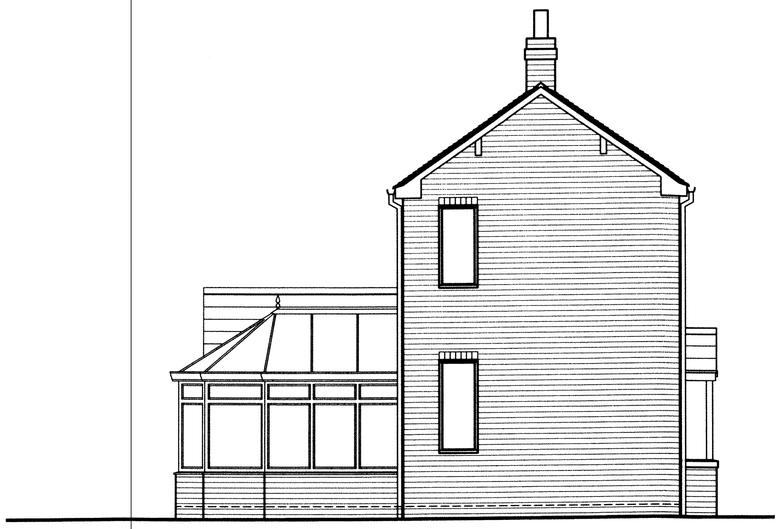


SOUTH WEST ELEVATION.




NORTH WEST ELEVATION.

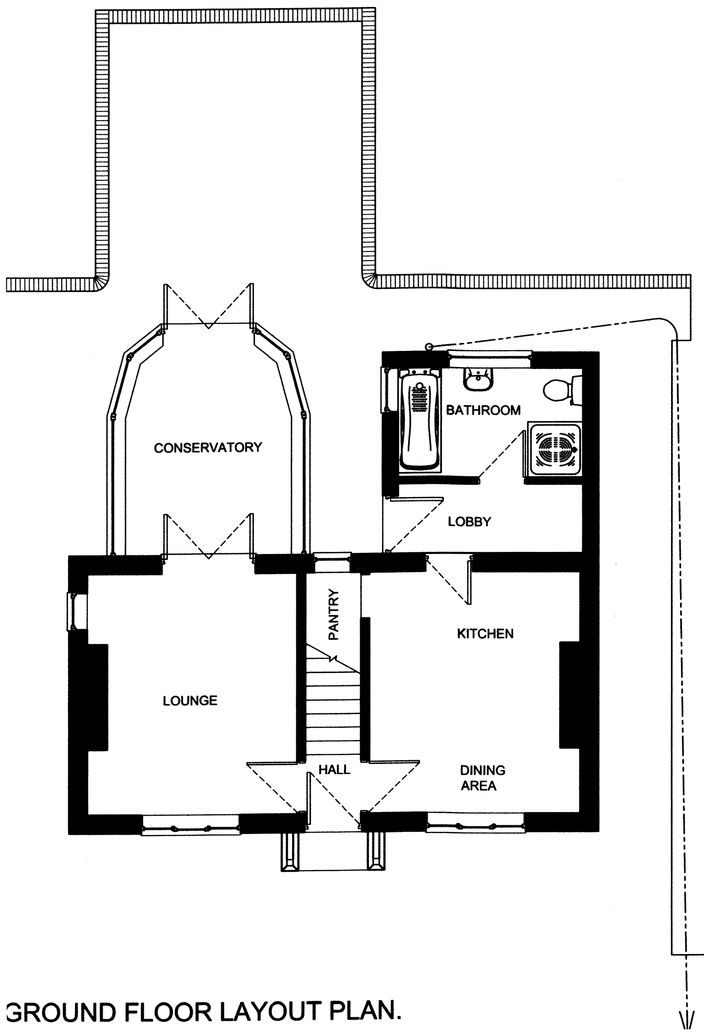


GROUND FLOOR LAYOUT PLAN.

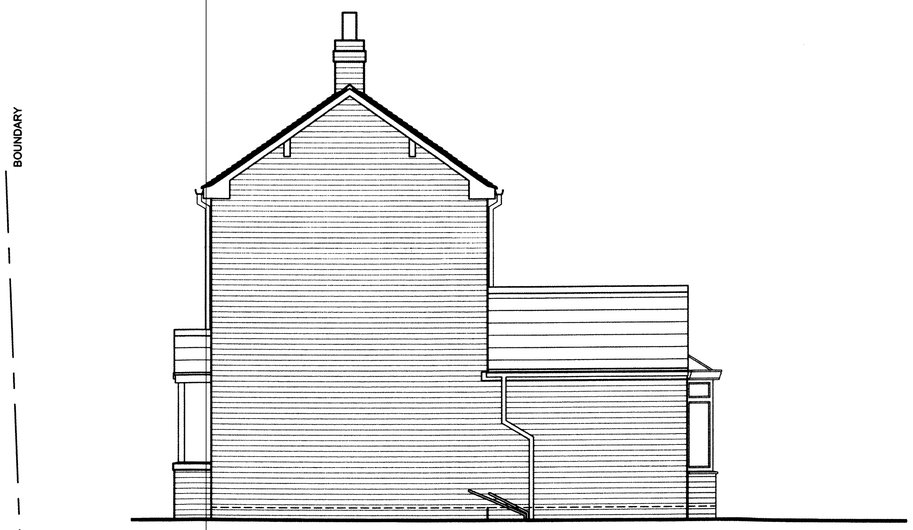

NORTH EAST ELEVATION.

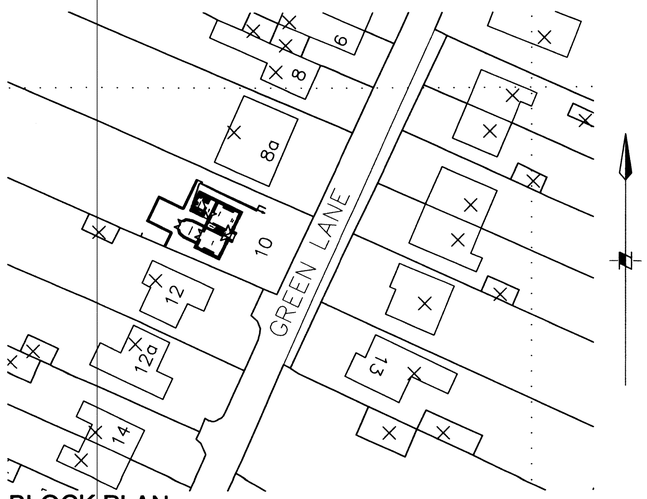

BLOCK PLAN. SCALE 1 : 500

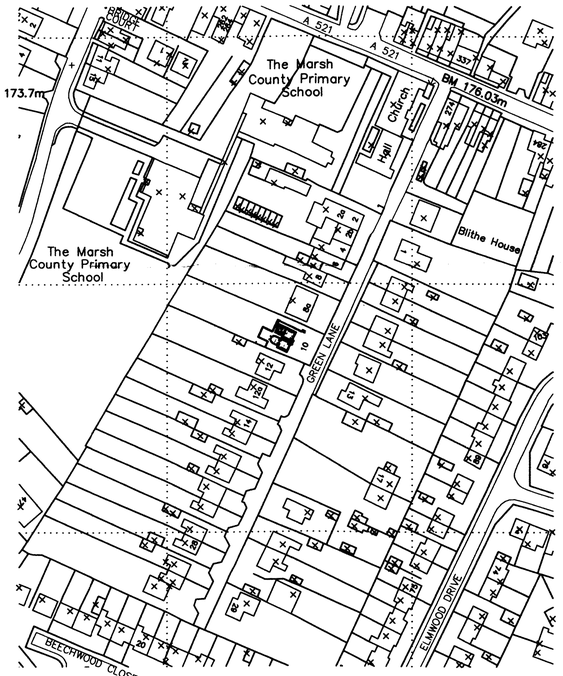

? Crown Copyright 2008. All rights reserved. Licence number 100020449

LOCATION PLAN. SCALE 1 : 1250

General Notes

THIS IS THE DRAWING SHOWING THE ORIGINAL HOUSE PRIOR TO THE 2008 EXTENSIONS AND ALTERATIONS AND IS ISSUED FOR BACKGROUND INFORMATION WITH THE NEW PLANNING APPLICATION DATE 07-12-2018

No.	Revision/Issue	Date

This drawing is copyright and should not be reproduced without permission.

All dimensions to be checked on site before work is commenced.

Arnold R. Middleton.
14, Capewell Street,
Sandford Hill,
Longton,
Stoke - on - Trent,
Staffs.
ST3 1JZ.
Tel:- 01782 321412
Mobile 07720 632641
E-mail:- arnie.r.middleton@btopenworld.com

Architectural Services. Designs.

Project Name and Address
PROPOSED GARAGE EXTENSION TO SIDE OF DWELLING AND REMOVAL OF EXISTING CONSERVATORY AND REPLACED WITH A FAMILY ROOM AT 10, GREEN LANE, BLYTHE BRIDGE, STOKE ON TRENT, STAFFORDSHIRE. ST11 9LZ.

Title
EXISTING GROUND FLOOR LAYOUT PLAN, ELEVATIONS, LOCATION PLAN AND BLOCK PLAN.

Client
MR. and MRS T. CHESWORTH.

Date	Scale
MARCH 2008	1 : 50 @ A1
Drawing Number	Revision
A R M 0802/EX/01	

HWA 1599 / 003