SCALE
0 1m 5m

N

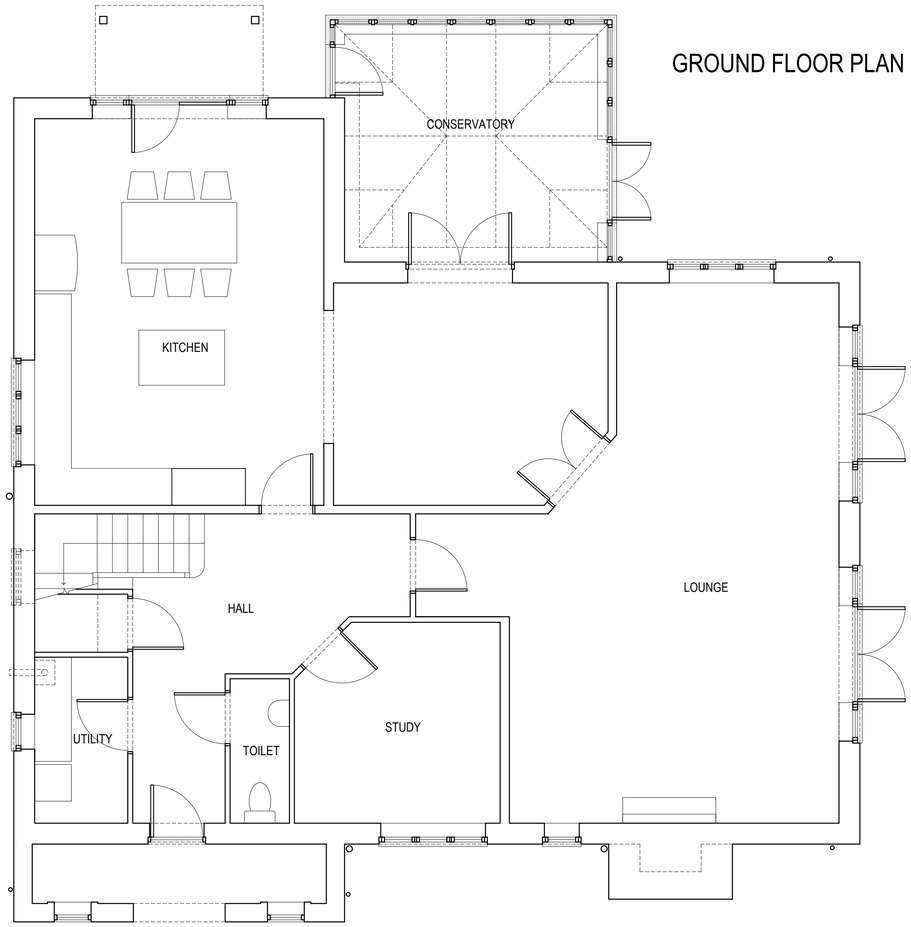

GROUND FLOOR PLAN - EXISTING



SIDE (NORTH EAST) ELEVATION - EXISTING



SIDE (SOUTH WEST) ELEVATION - EXISTING



REAR (SOUTH EAST) ELEVATION - EXISTING

©COPYRIGHT DAVID BAILEY ARCHITECT LTD

NOTES:

BUILDER TO CHECK SETTING OUT DIMENSIONS WITH THE ARCHITECT PRIOR TO CONSTRUCTION AND NOT RELY ON SCALING OFF DRAWINGS.

REV.	DESCRIPTION	DATE	INT.

DAVID BAILEY ARCHITECT LTD
Gillow Fold Farm, 26 Mow Lane, Gillow Heath,
Biddulph, Staffordshire, ST8 6QQ
Tel: 01782 516355 E-mail: davidbailey.architect@btinternet.com

PROJECT: 4 THE WALLED GARDEN, GRANGE PARK DRIVE, BIDDULPH, STAFFORDSHIRE, ST8 7TA - ALTERATIONS AND EXTENSION

SCALE: 1:50 @A1

DATE: SEPT 2018

DRAWN BY: DB

TITLE: PLAN & ELEVATIONS - EXISTING

JOB NUMBER: 00766

DRAWING NUMBER: 00766-001