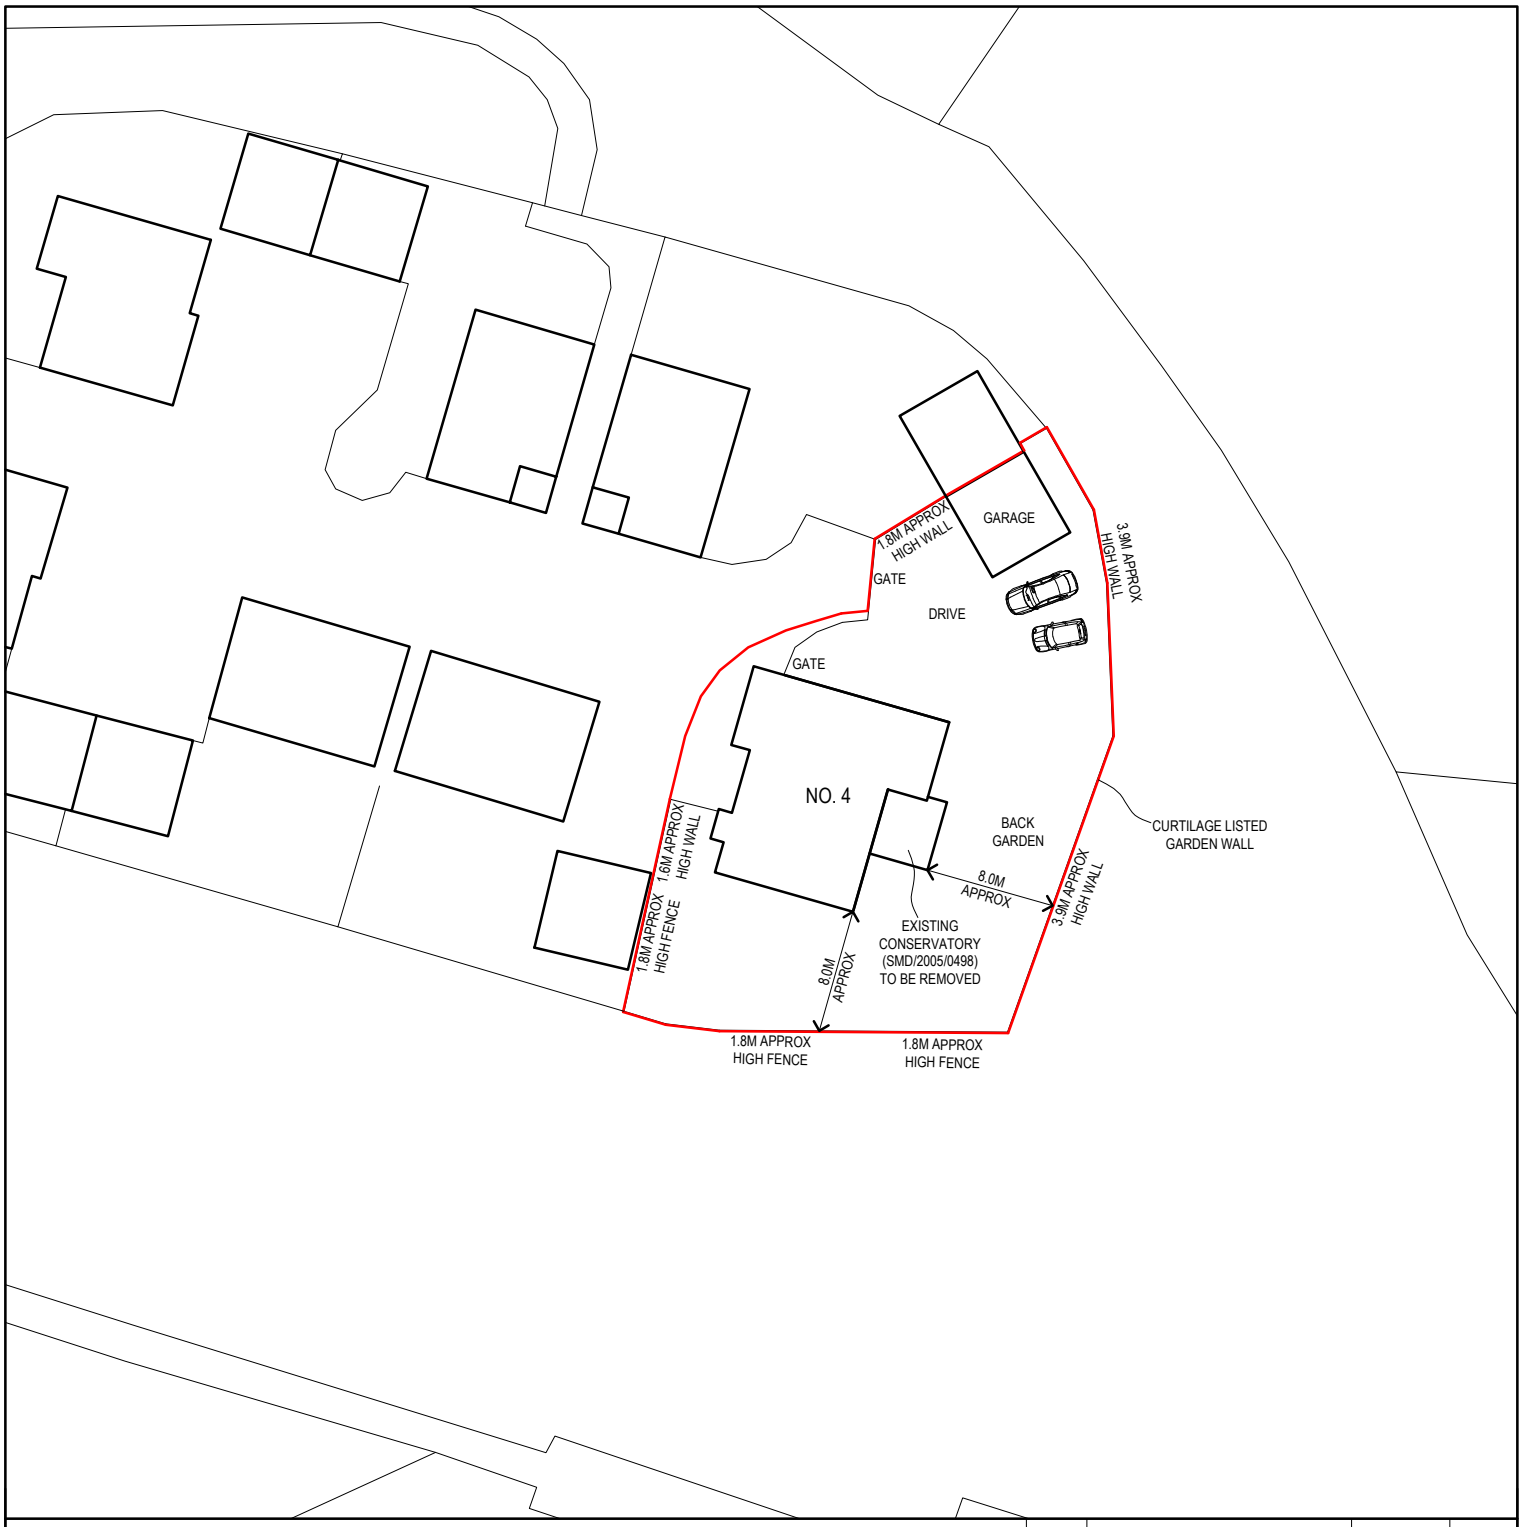

NOTES:

N

0 20M

REV.	DESCRIPTION	DATE	INT.

DAVID BAILEY ARCHITECT LIMITED
Gillow Fold Farm, 26 Mow Lane, Gillow Heath,
Biddulph, Staffordshire, ST8 6QQ
Tel: 01782 516355 E-mail: davidbailey.architect@btinternet.com

SCALE: 1:500 @A4

TITLE: SITE PLAN / BLOCK PLAN - EXISTING

PROJECT: 4 THE WALLED GARDEN, GRANGE PARK DRIVE, BIDDULPH, STAFFORDSHIRE, ST8 7TA - ALTERATIONS AND EXTENSION

DATE: DEC 2018

JOB NUMBER: 00766

DRAWN BY: DB

DRAWING NUMBER: 00766-002