SCALE
0 1m 5m

N

ROOF PLAN - EXISTING

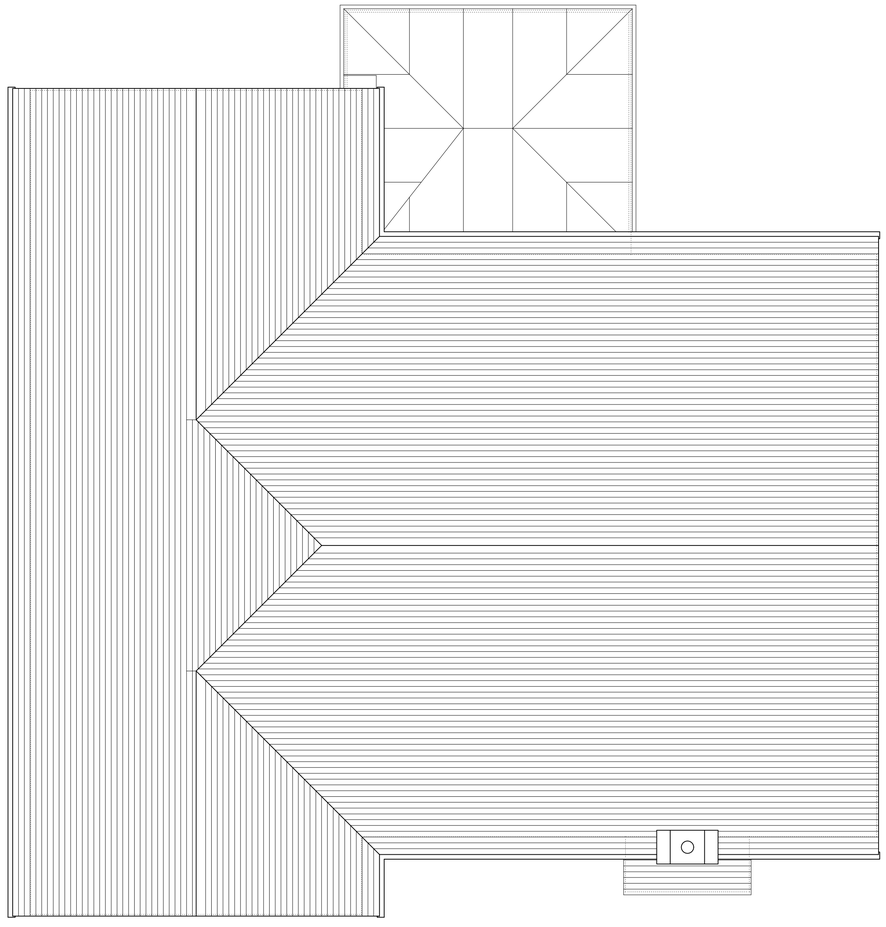

ROOF PLAN - PROPOSED

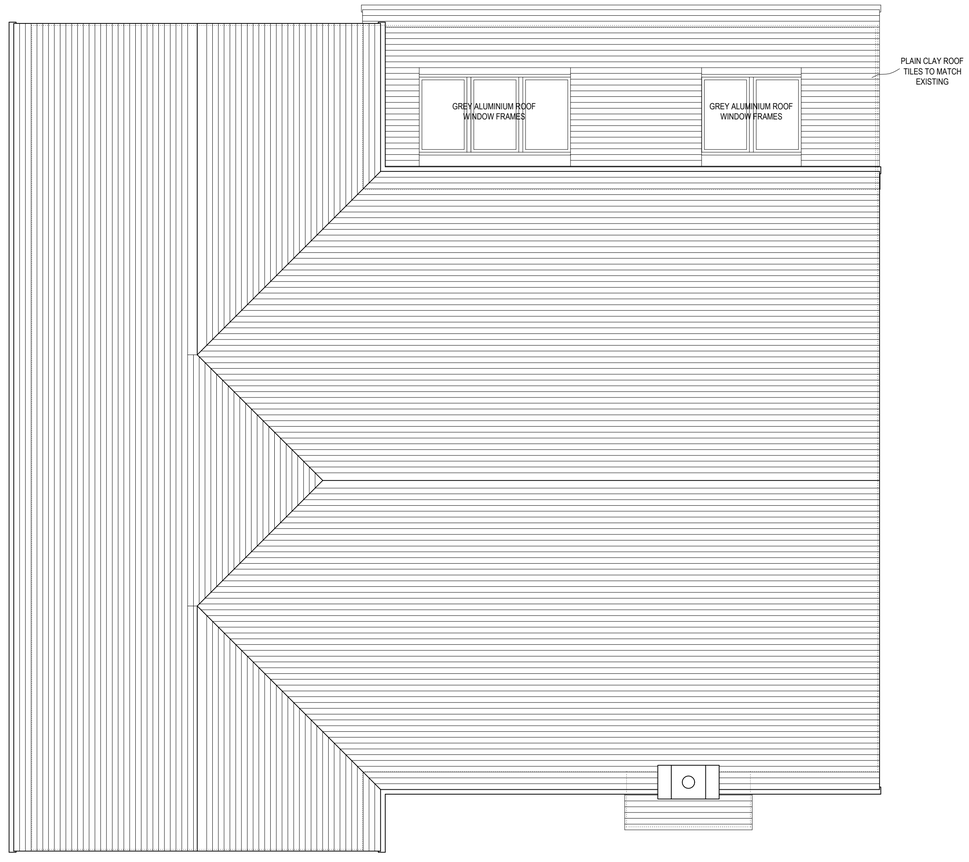

©COPYRIGHT DAVID BAILEY ARCHITECT LTD

NOTES:

BUILDER TO CHECK SETTING OUT DIMENSIONS WITH THE ARCHITECT PRIOR TO CONSTRUCTION AND NOT RELY ON SCALING OFF DRAWINGS.

REV.	DESCRIPTION	DATE	INT.

DAVID BAILEY ARCHITECT LTD
Gillow Fold Farm, 26 Mow Lane, Gillow Heath,
Biddulph, Staffordshire, ST8 6QQ
Tel: 01782 516355 E-mail: davidbailey.architect@btinternet.com

PROJECT: 4 THE WALLED GARDEN, GRANGE PARK DRIVE, BIDDULPH, STAFFORDSHIRE, ST8 7TA - ALTERATIONS AND EXTENSION

SCALE: 1:50 @A1

DATE: OCT 2018

DRAWN BY: DB

TITLE: ROOF PLANS - EXISTING & PROPOSED

JOB NUMBER: 00766

DRAWING NUMBER: 00766-006