
Street wise


Map data

SITE LOCATION PLAN
AREA 2 HA
SCALE 1:1250 on A4
CENTRE COORDINATES: 391696, 352116

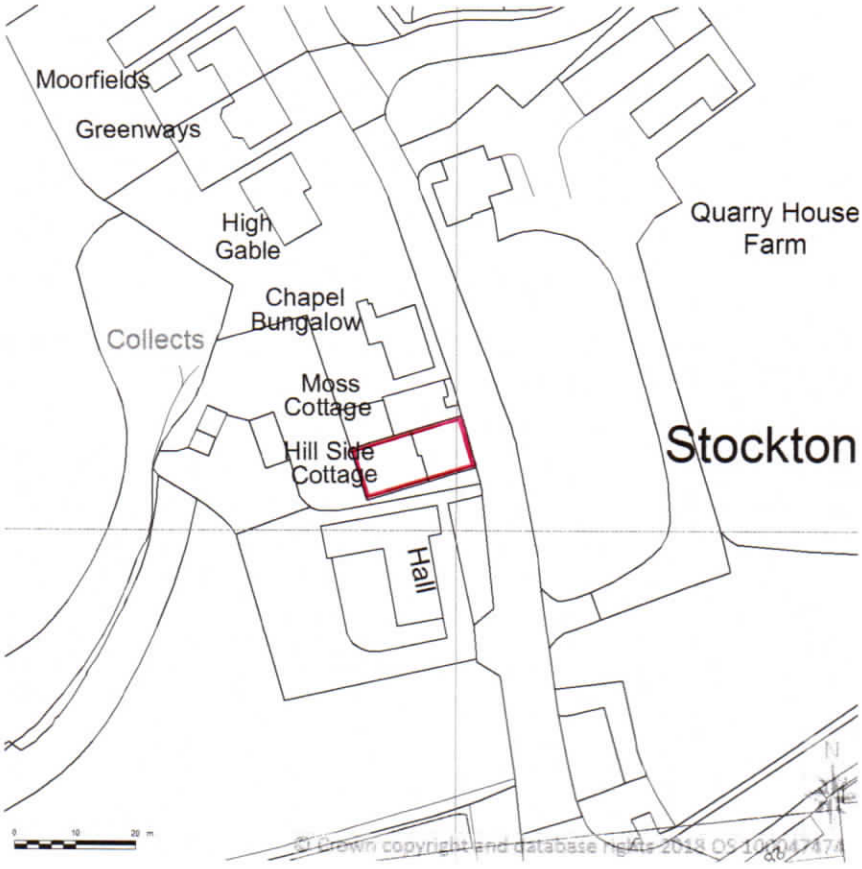

Supplied by Streetwise Maps Ltd
www.streetwise.net
Licence No: 100047474
03/12/2018 13:55

SCB Architecture 34 Farneworth Road Mickleover Derby, DE3 0ER 07795511582 steve@scbarchitecture.co.uk
Proposed Home Extension: Hillside Cottage Moss Hill Stockton Brook ST9 9NW
Scale 1:1250 Reference: 01a0203 Site Plan

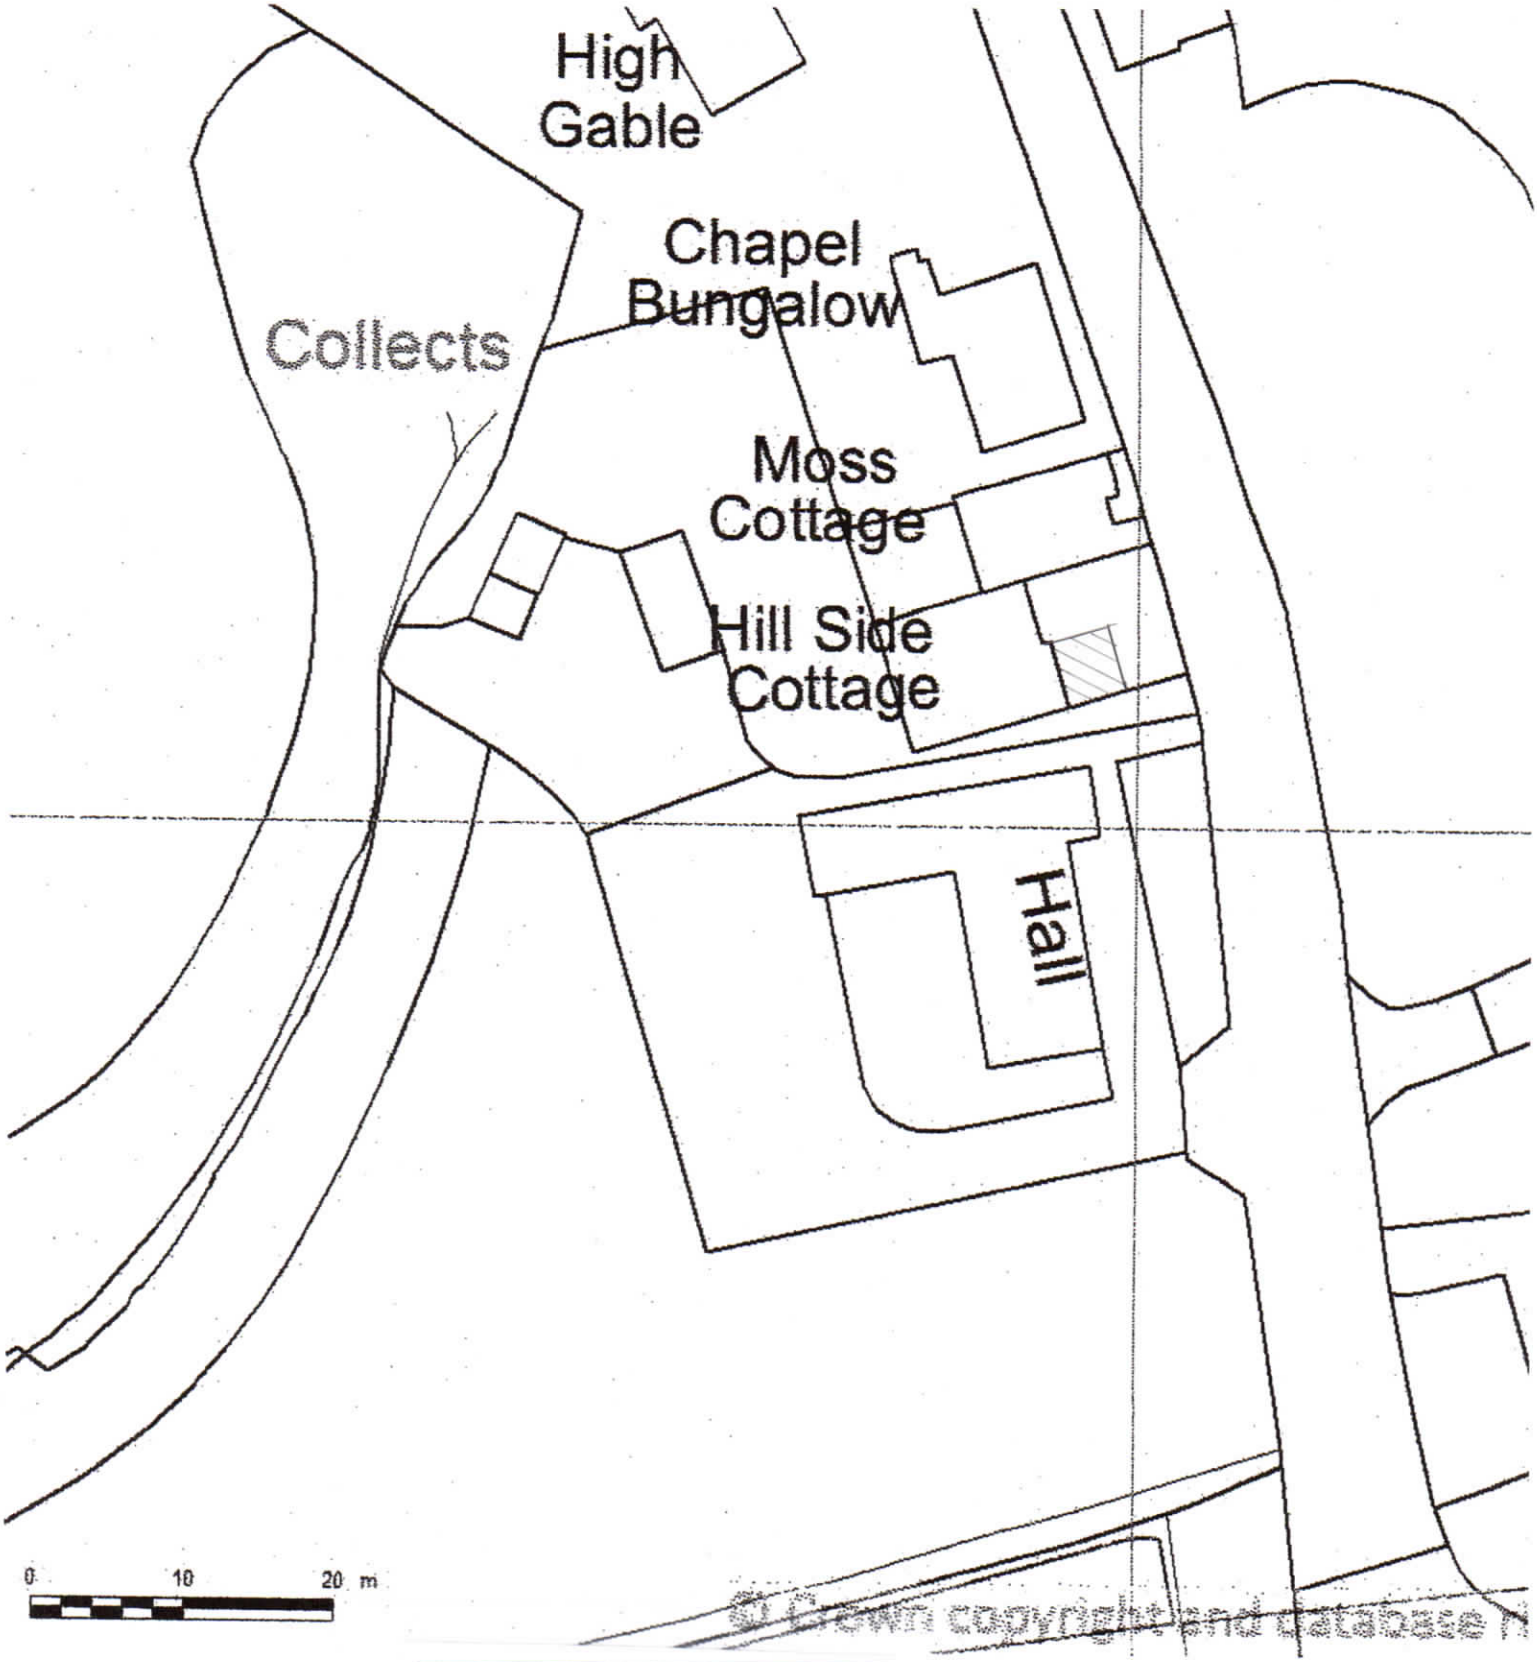

SCB Architecture
34 Farneworth Road
Mickleover
Derby, DE3 0ER
07795511582
steve@scbarchitecture.co.uk

Proposed Home Extension:
Hillside Cottage
Moss Hill
Stockton Brook
ST9 9NW

Scale 1:500
Reference: 01a0203
Block Plan