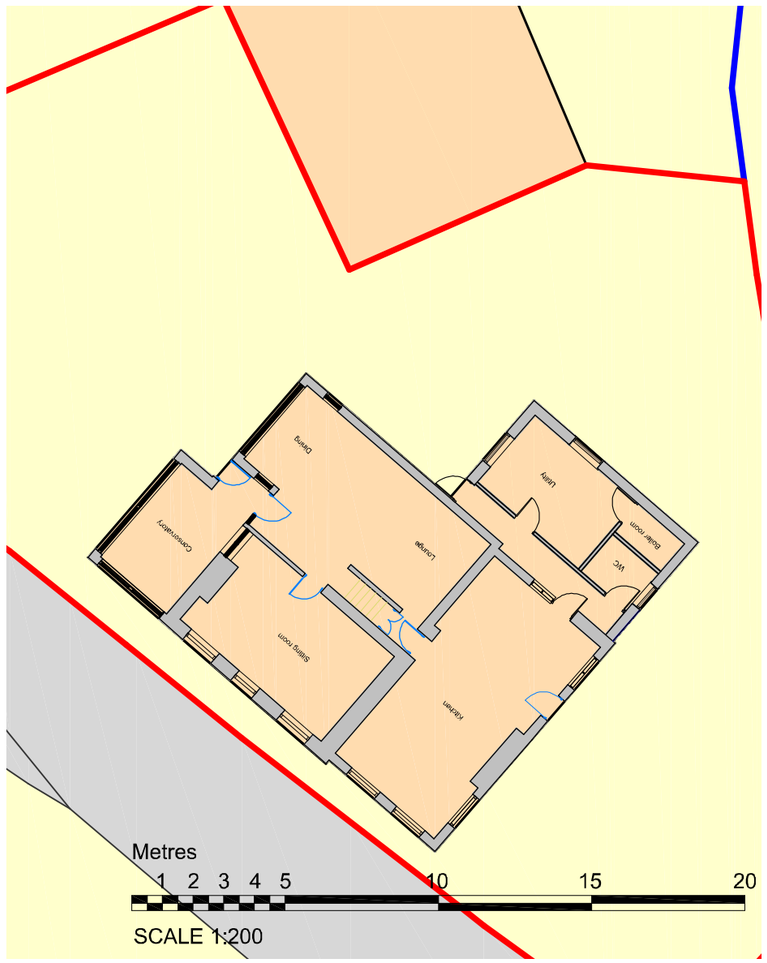

Site Plan as existing @ 1:200

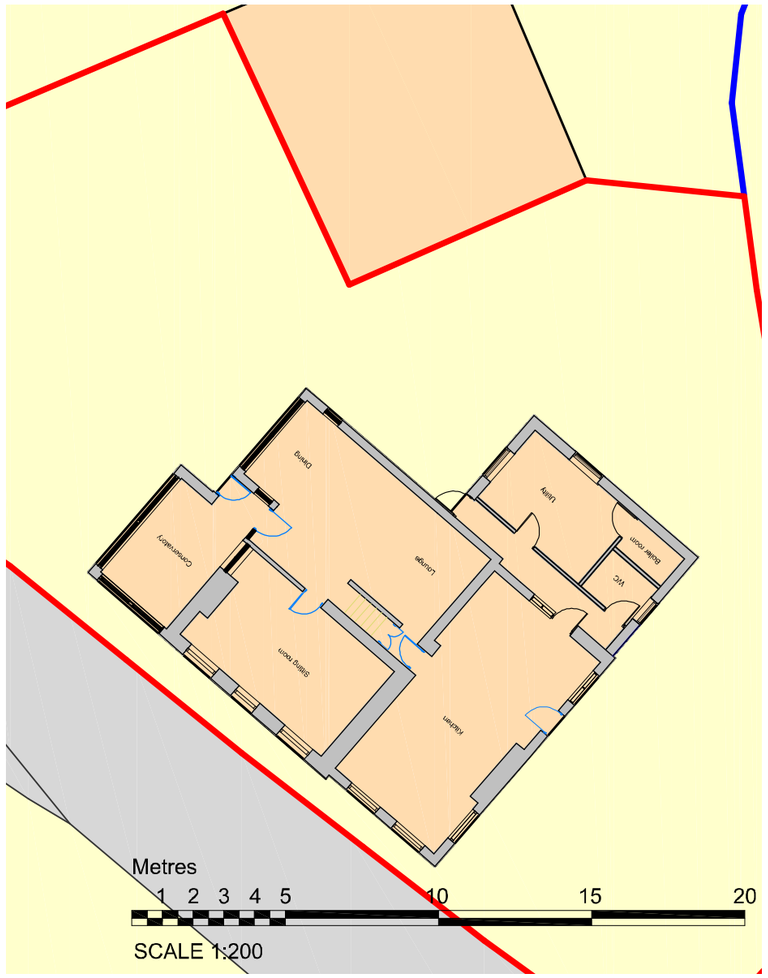

Site Plan as proposed @ 1:200

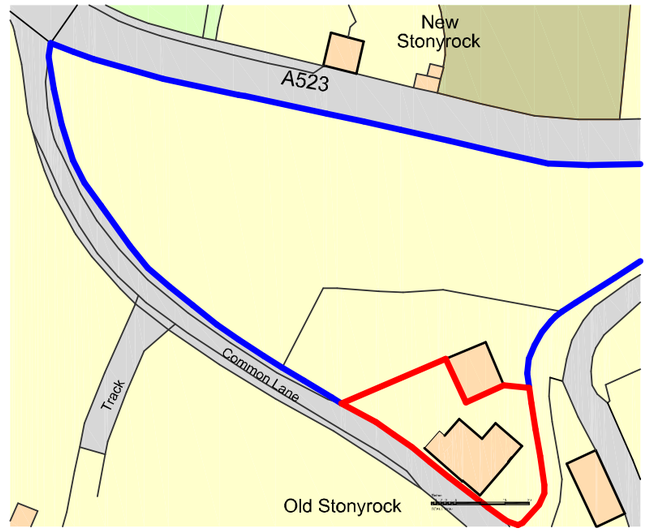

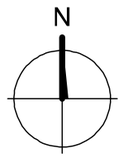

Ordnance Survey, (c) Crown Copyright 2015. All rights reserved. Licence number 100022432

Metres
10 20 30 40 50 60 70 80 90 100

SCALE 1:1250

DBD Architectural Consultancy ©2018

1. Copyright is vested with DBD Architectural Consultancy.

2. All dimensions to be checked on site before proceeding.

3. Contractor to check/adjust dimensions of new work to suit existing conditions.
Do not assume existing structure or details are plumb, square or level.

4. Contractor must notify the architect of any discrepancies before proceeding.

5. All drawings to be read in conjunction with all other consultants drawings and specs.

Rev	Date	Description

DBD Architectural Consultancy

DBD Architectural Consultancy Ltd
50 Broad Street, Leek,
Staffordshire, ST13 5NS
01538 383118
mail@dbdconsultants.co.uk
www.dbdconsultants.co.uk

Mr and Mrs Evans
Stoney Rock cottage
Waterhouses
Client

Proposed Dormer
Window Extension
Project

Title
Site Plans

Stage: Planning

Size:	Date:	Job No:
A3	10.12.18	1858
Scale: 1:1250 & 1:200		

Drawing Number: PL 01