
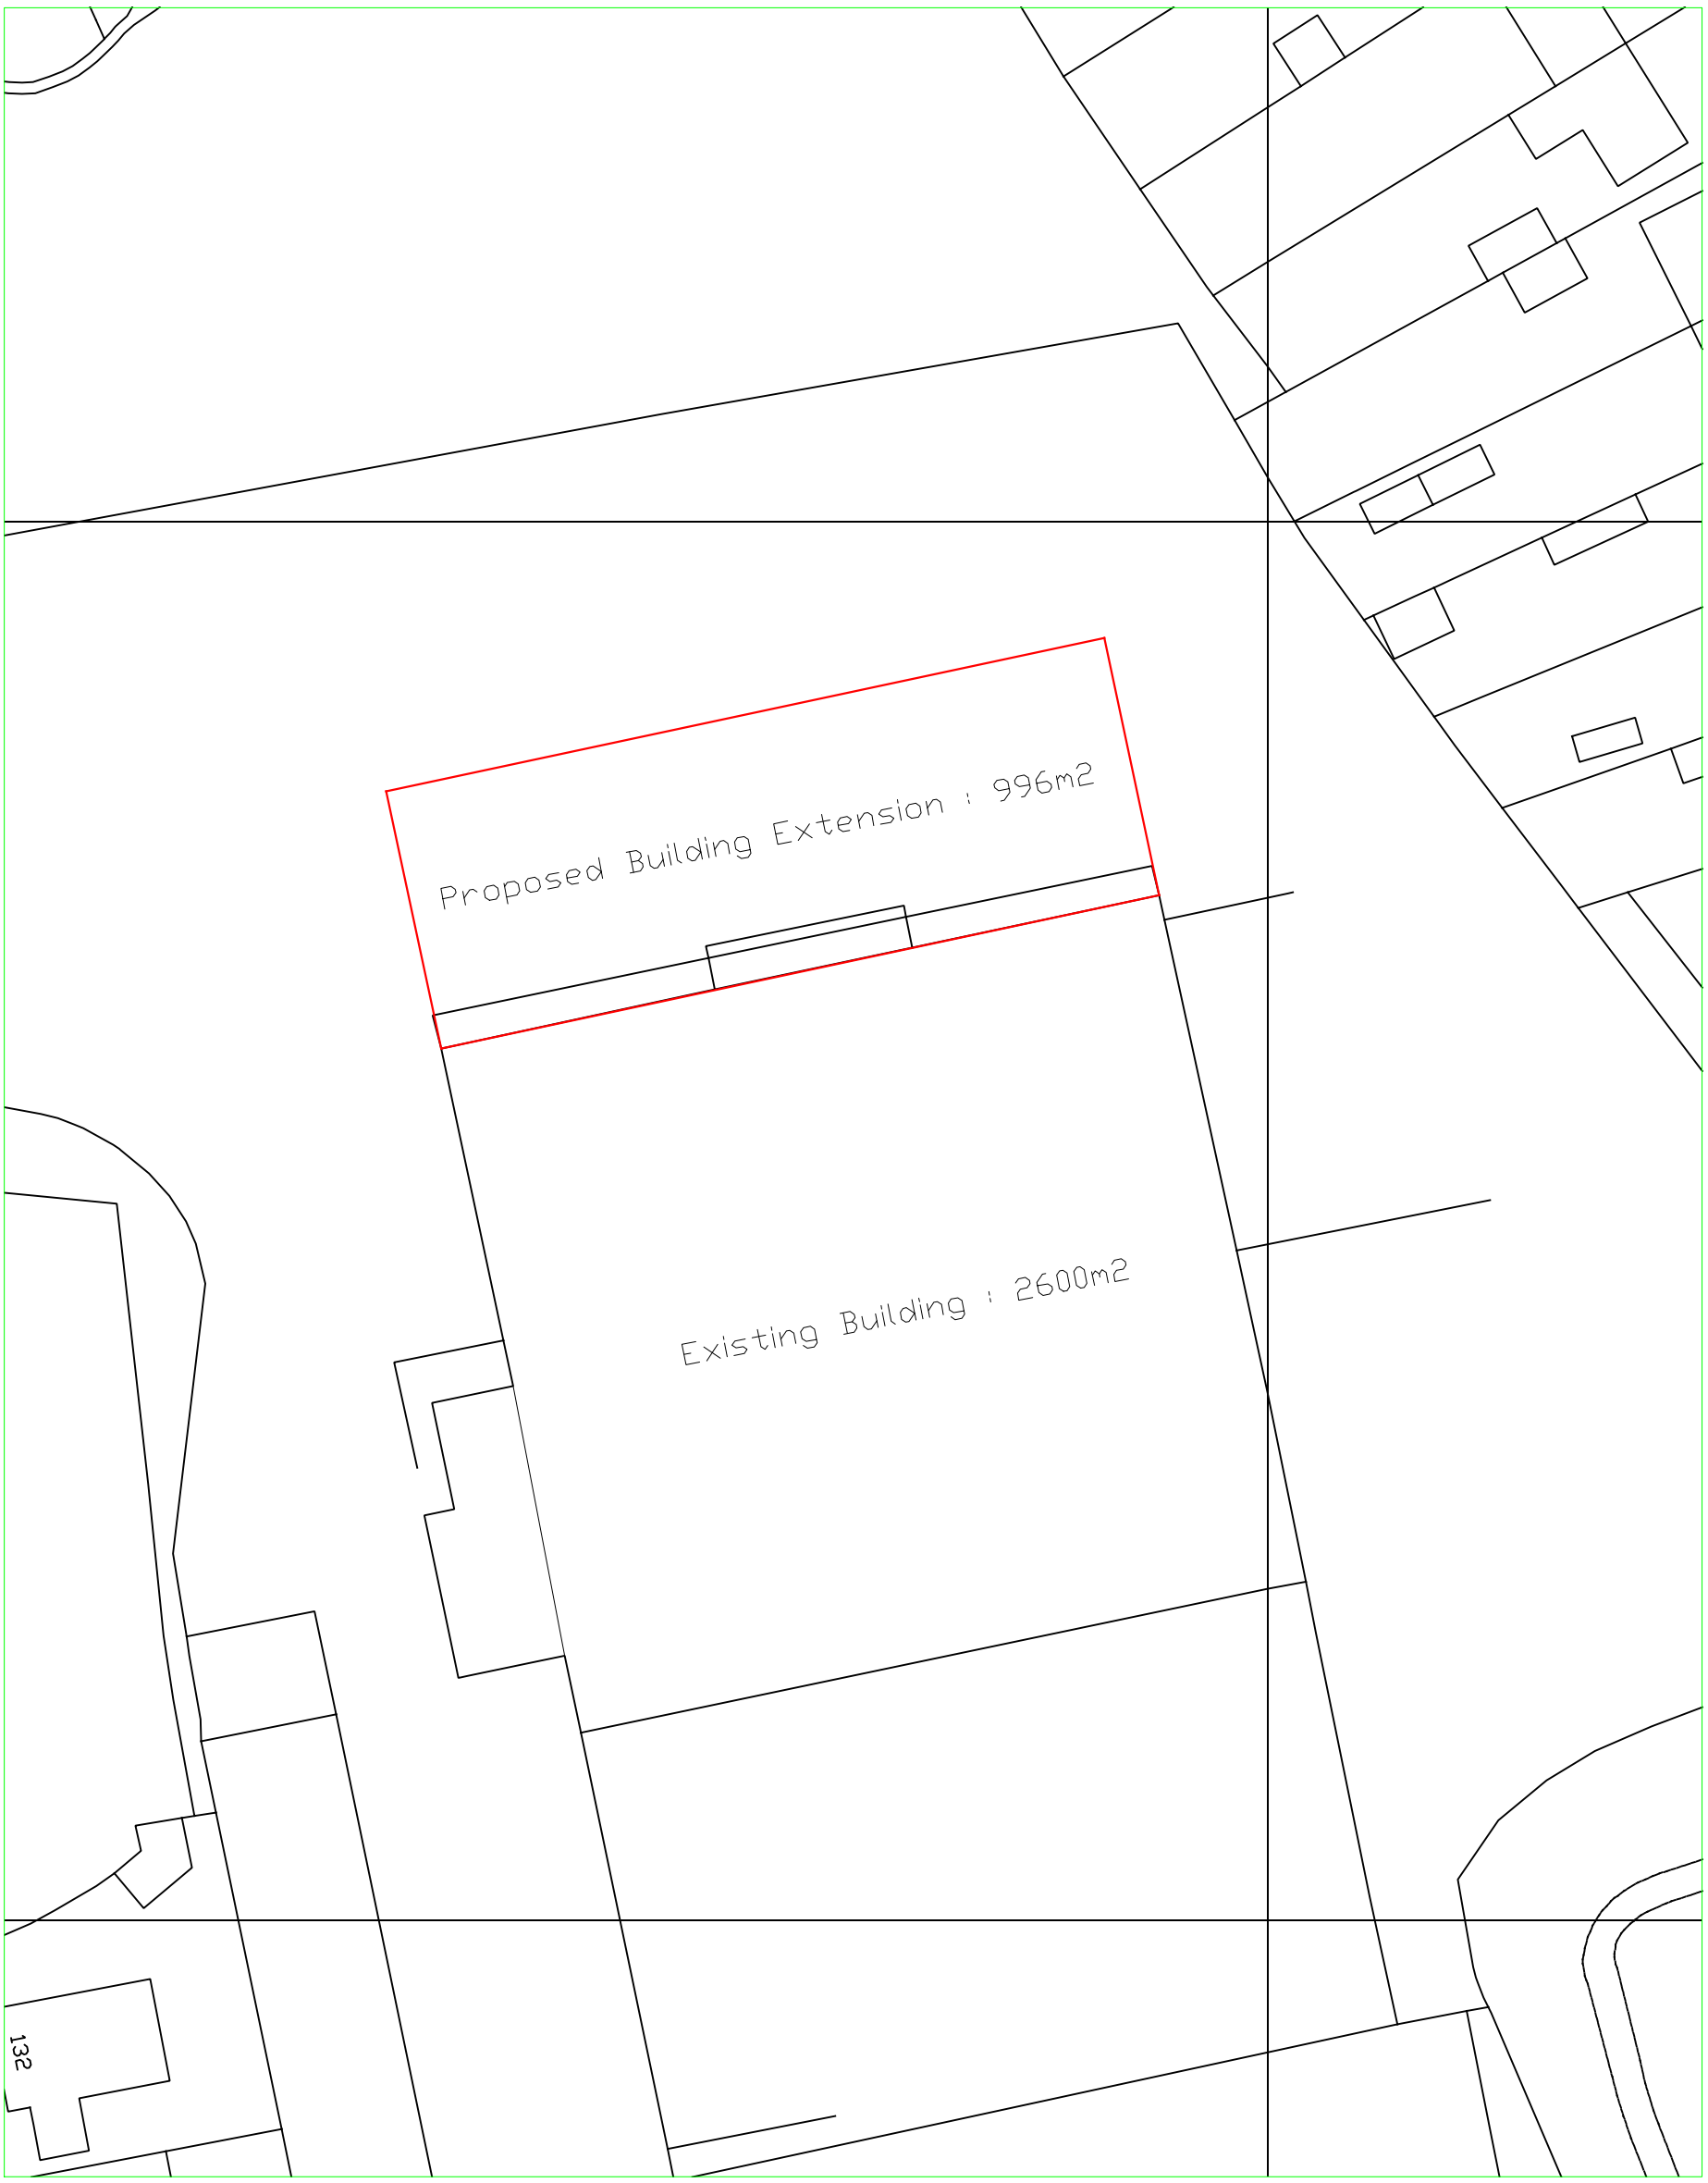


Reproduced from Ordnance Survey digital map data, 1:2500 scale, by permission of Ordnance Survey on behalf of The Controller of Her Majesty's Stationery Office.
© Crown copyright. All rights reserved. Licence Number: 100005813

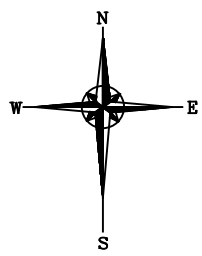

Applicant:	Prince Street Business Park, Prince Street, Leek ST13 6DB
Proposal:	Proposed Building Extension
Scales: 1:500 @ A3	Detail: Block plan
Date: 22 Nov 2018	Drawing No. Prince-002