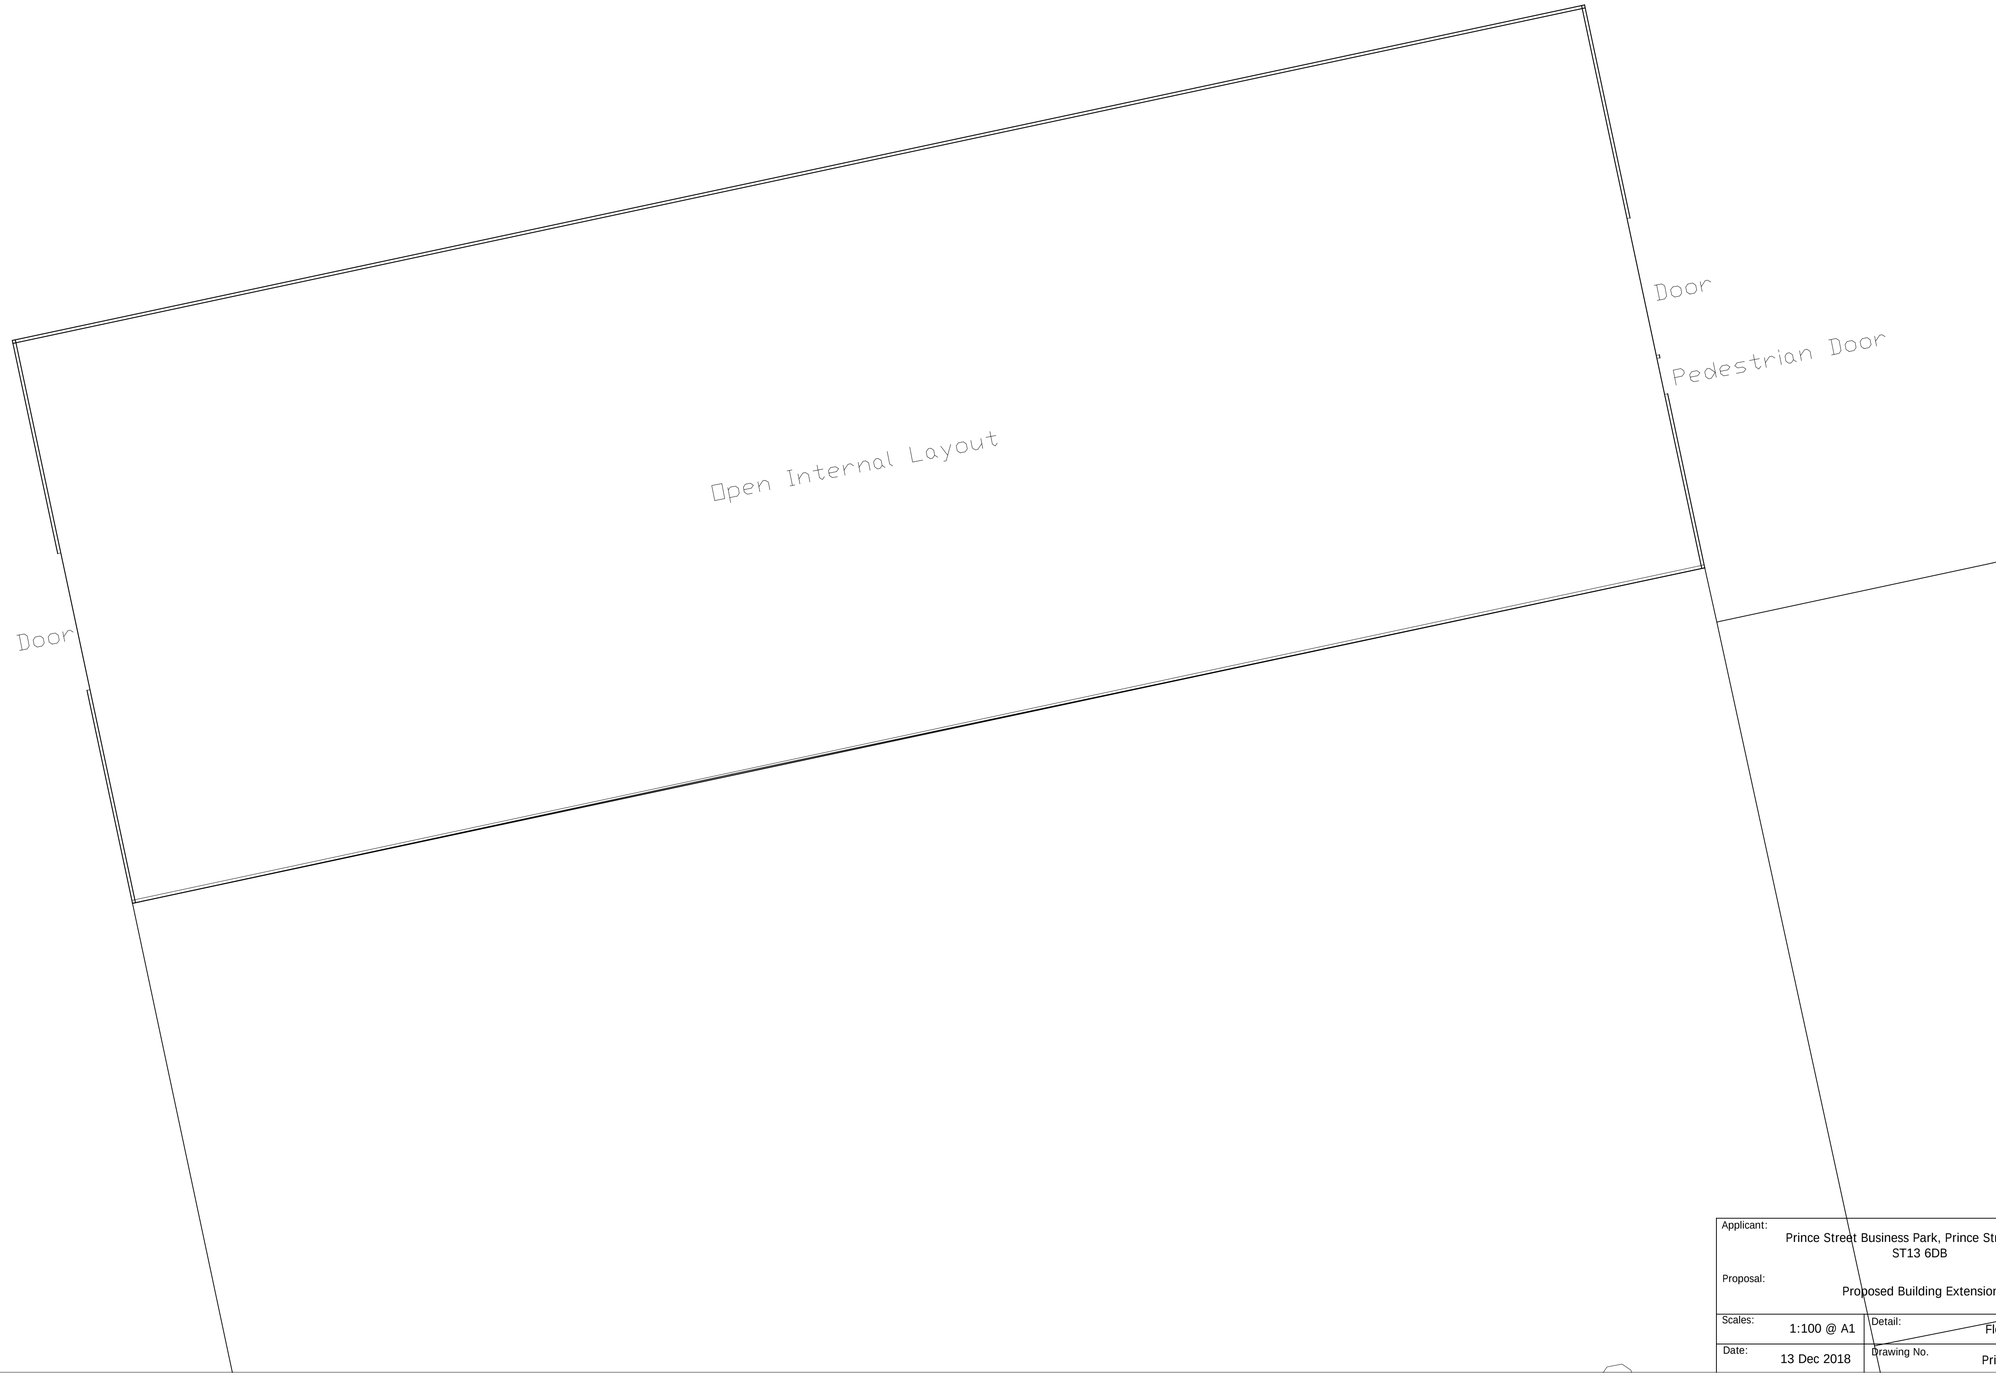


Applicant:	Prince Street Business Park, Prince Street, Leek, ST13 6DB
Proposal:	Proposed Building Extension
Scales: 1:100 @ A1	Detail: Floor Plan
Date: 13 Dec 2018	Drawing No. Prince-007