


North Elevation - Existing

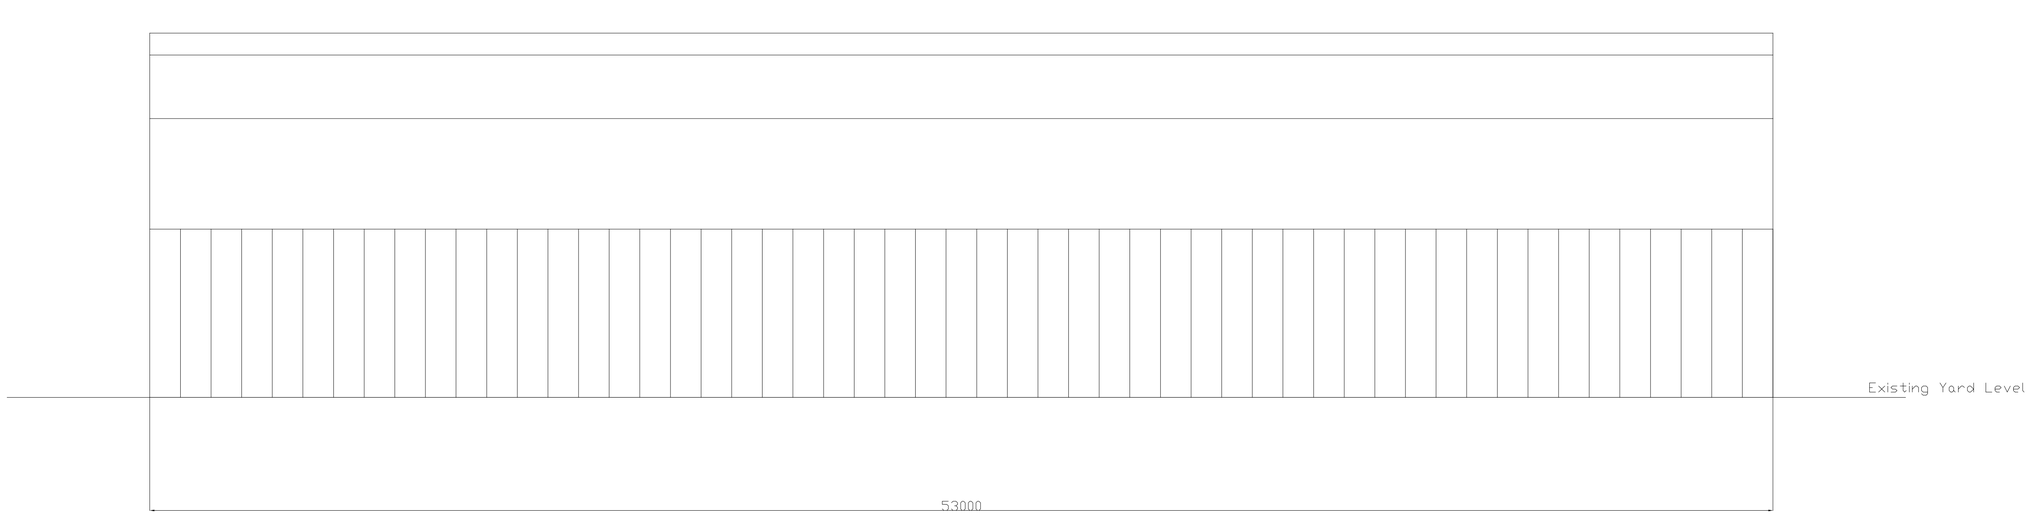

North Elevation - Proposed

Applicant:	Prince Street Business Park, Prince Street, Leek, ST13 6DB		
Proposal:	Proposed Building Extension		
Scales:	1:100 @ A1	Detail:	North Elevation
Date:	22 Nov 2018	Drawing No.	Prince-003