B & C

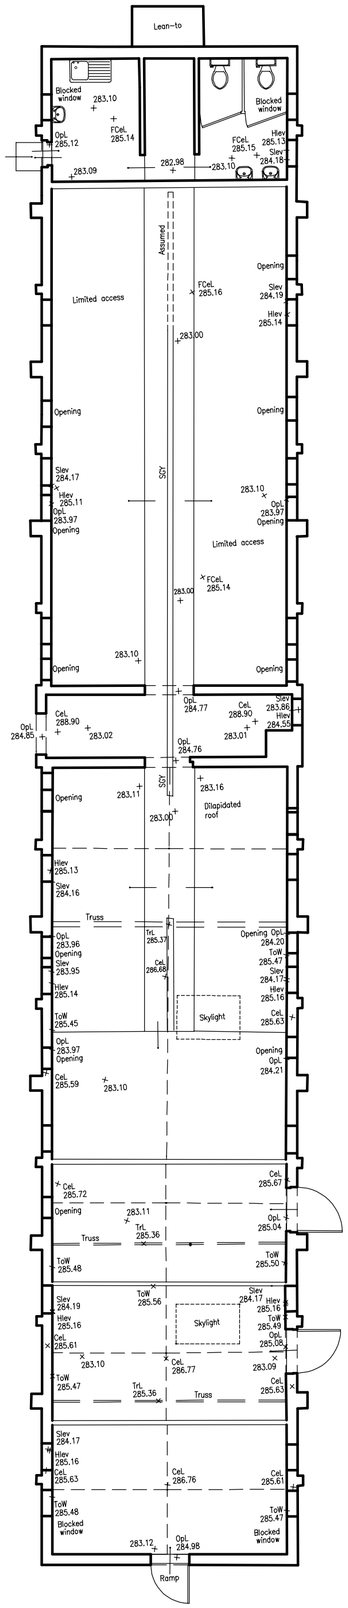

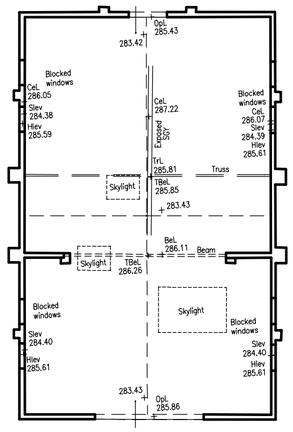

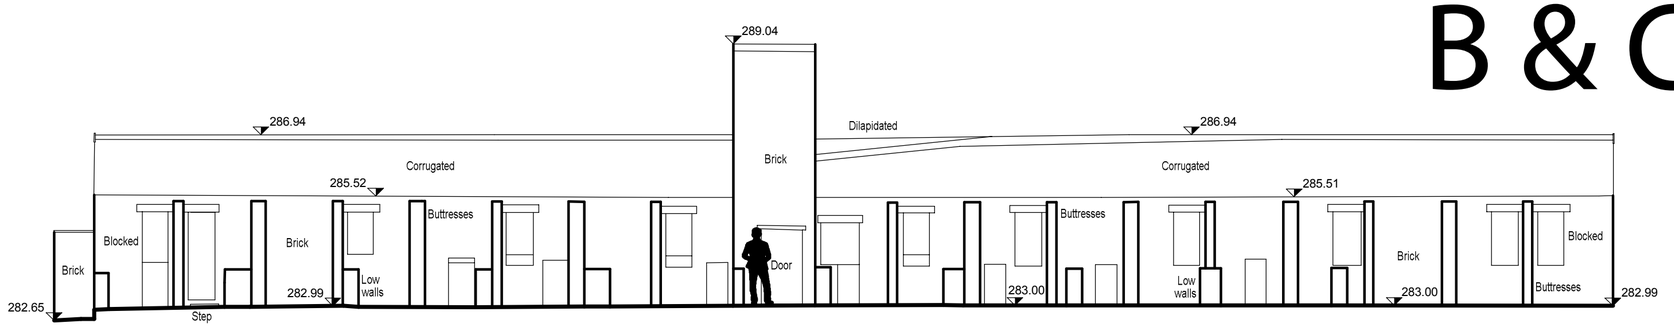

west elevation

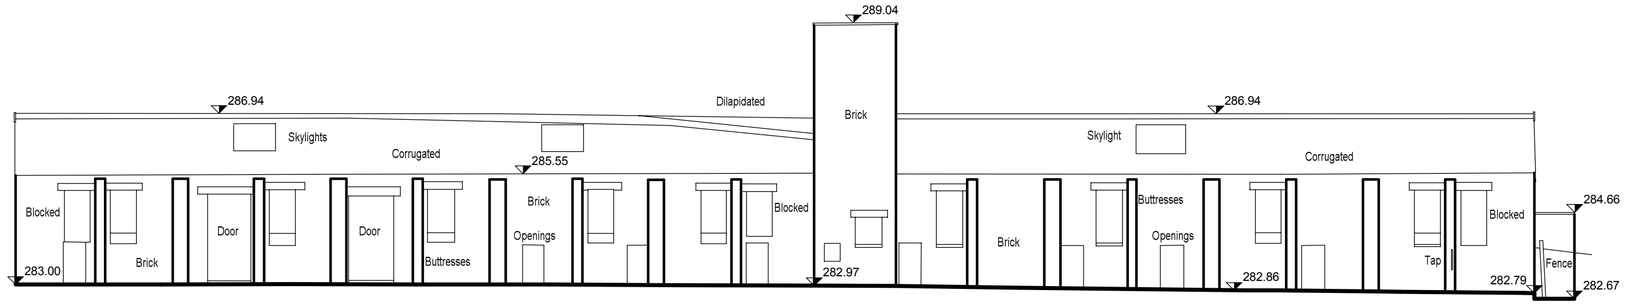

east elevation

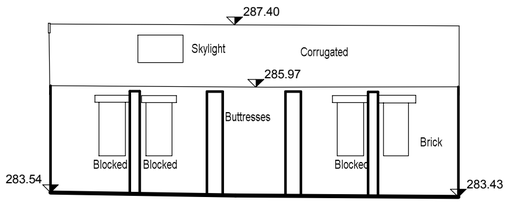

east elevation

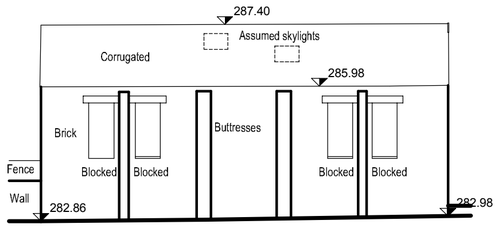

west elevation

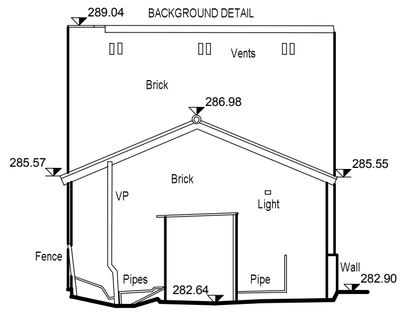

north elevation

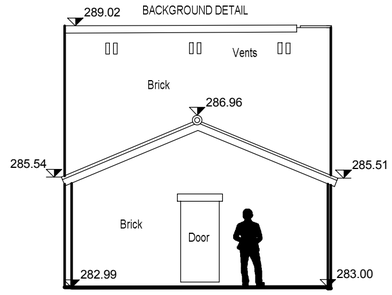

south elevation

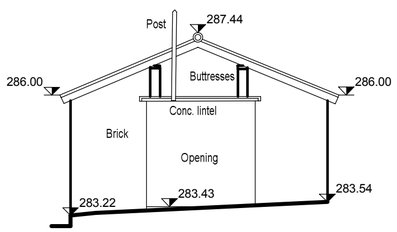

south elevation

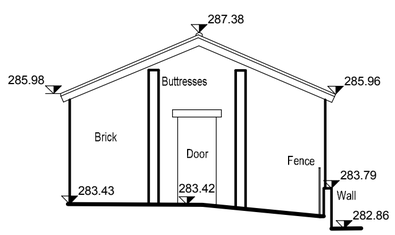

north elevation

scale

0 10

Rev	Date	Drawn	Description
A	19.11.18	ED	updated for planning

ctd architects

Clerk Bank House
Clerk Bank
LEEK
Staffordshire
ST13 5HE

t : 01538 373477
f : 01538 386503
e : info@ctdarchitects.co.uk
w : www.ctdarchitects.co.uk

ctd architects © 2018

- This drawing is copyright.
- All dimensions to be checked on site before proceeding.
- Contractor must notify the architect of any discrepancies before proceeding.
- Contractor to check/adjust dimensions of new work to suit existing conditions. Do not assume existing structure or details are plumb, square or level.
- All drawings to be read in conjunction with all other consultants drawings and specs.

Client: LEEK COHOUSING

Project: Eco Self-Build Residential Development
Thorncliffe Lane,
LEEK, Staffs.

Status: PLANNING

Title: Buildings B & C as existing

Scale	Size	Drawn	Chk'd	Date
1:100	A2	--	--	Nov 2017

Job No.	Drawing No.	Rev.
1764	AL 107	A