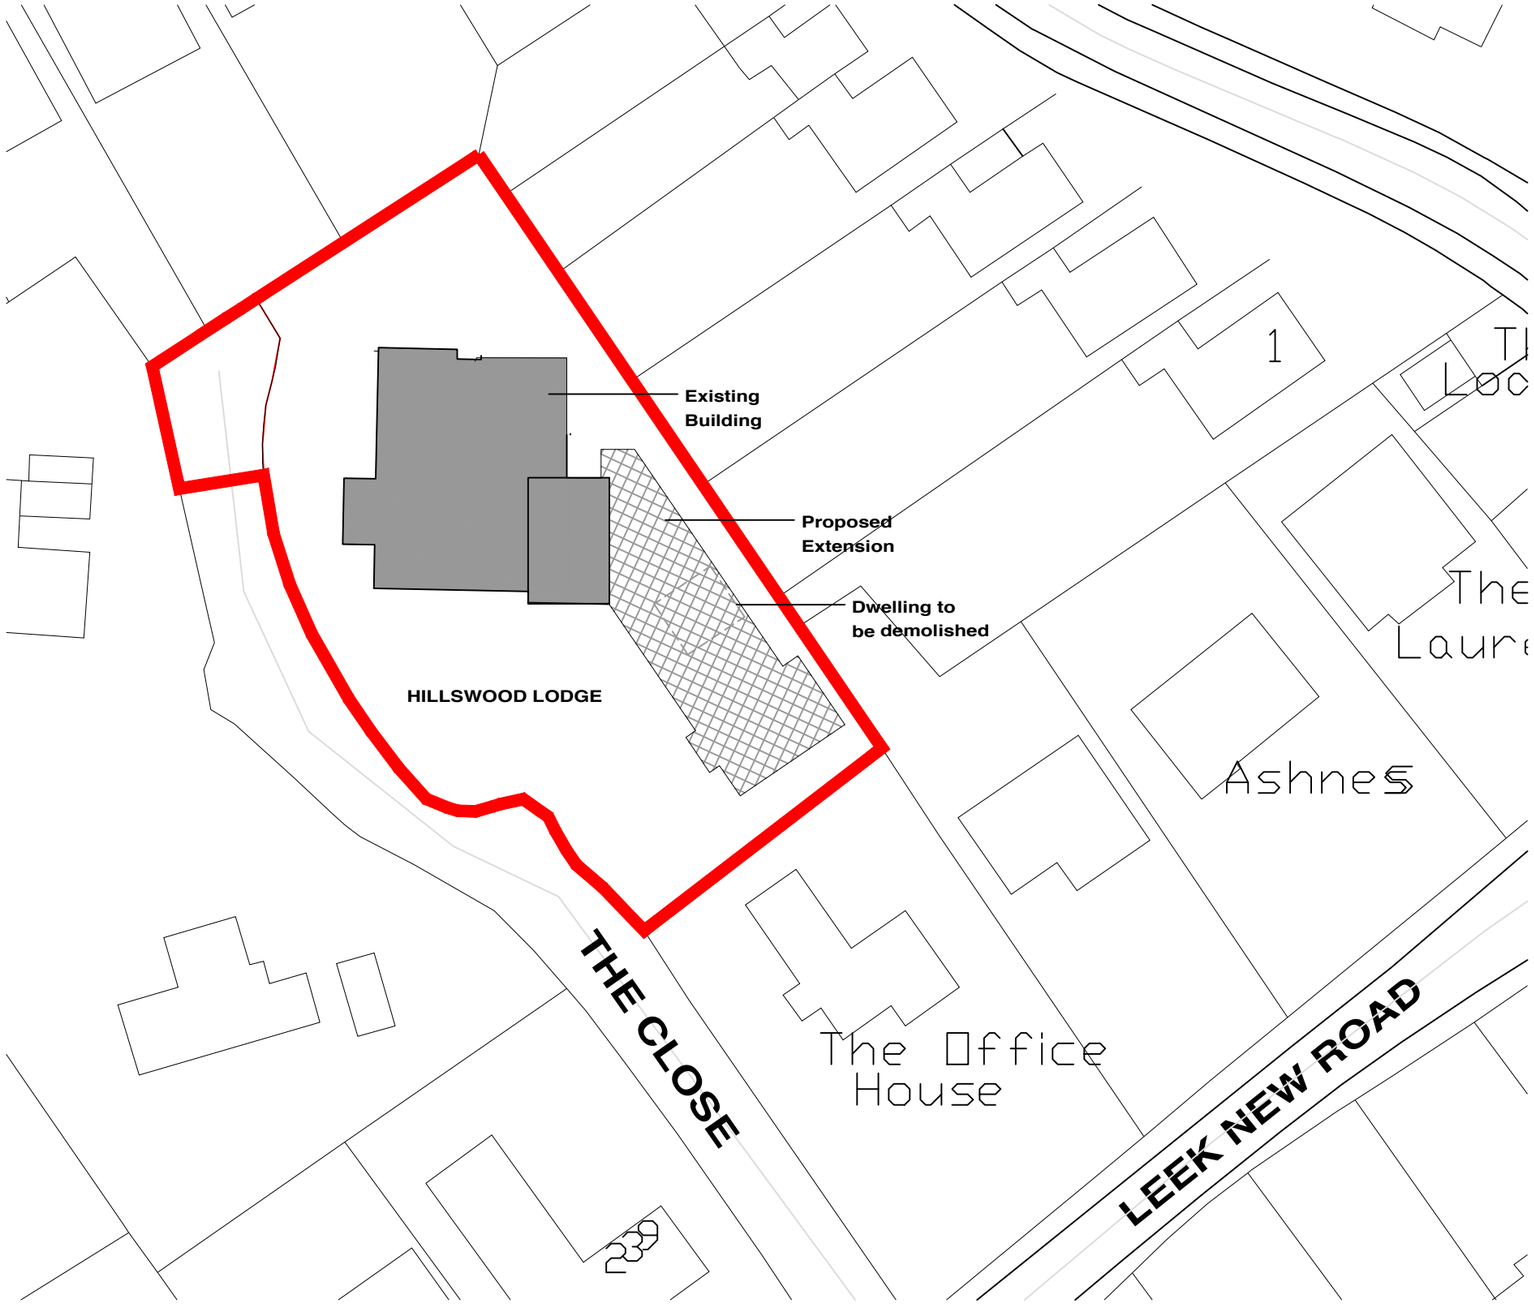

Proposed Site Plan @ 1:500

0 5m 10m 15m 20m



Proposed Location Plan @ 1:1250

0 10m 20m 30m 40m

N NW NE W E SW SE S

FOREFRONT
DEVELOPMENT CONSULTING
4 Ridge House, Ridge House Drive, Festival Park, S-O-T. ST1 5SJ
Office 01782 216912 WWW.FOREFRONTDC.UK

CLIENT

MR R SMITH

PROJECT

Proposed two story side extension forming new accommodation at Hillswood Lodge Nursing Home.
9 The Close, Leek New Road, Endon, Staffs.
ST9 9JH.

TITLE

Proposed Site & Location Plans
OS Licence - 0100031673

SCALE	DRAWN
1:500 / 1:1250 @ A3	ATG

DRG NO.	DATE
17-143-13	13 / 11 / 18

REV.	DESCRIPTION	DATE

The contents of this drawing are the copyright of Forefront Development Consulting