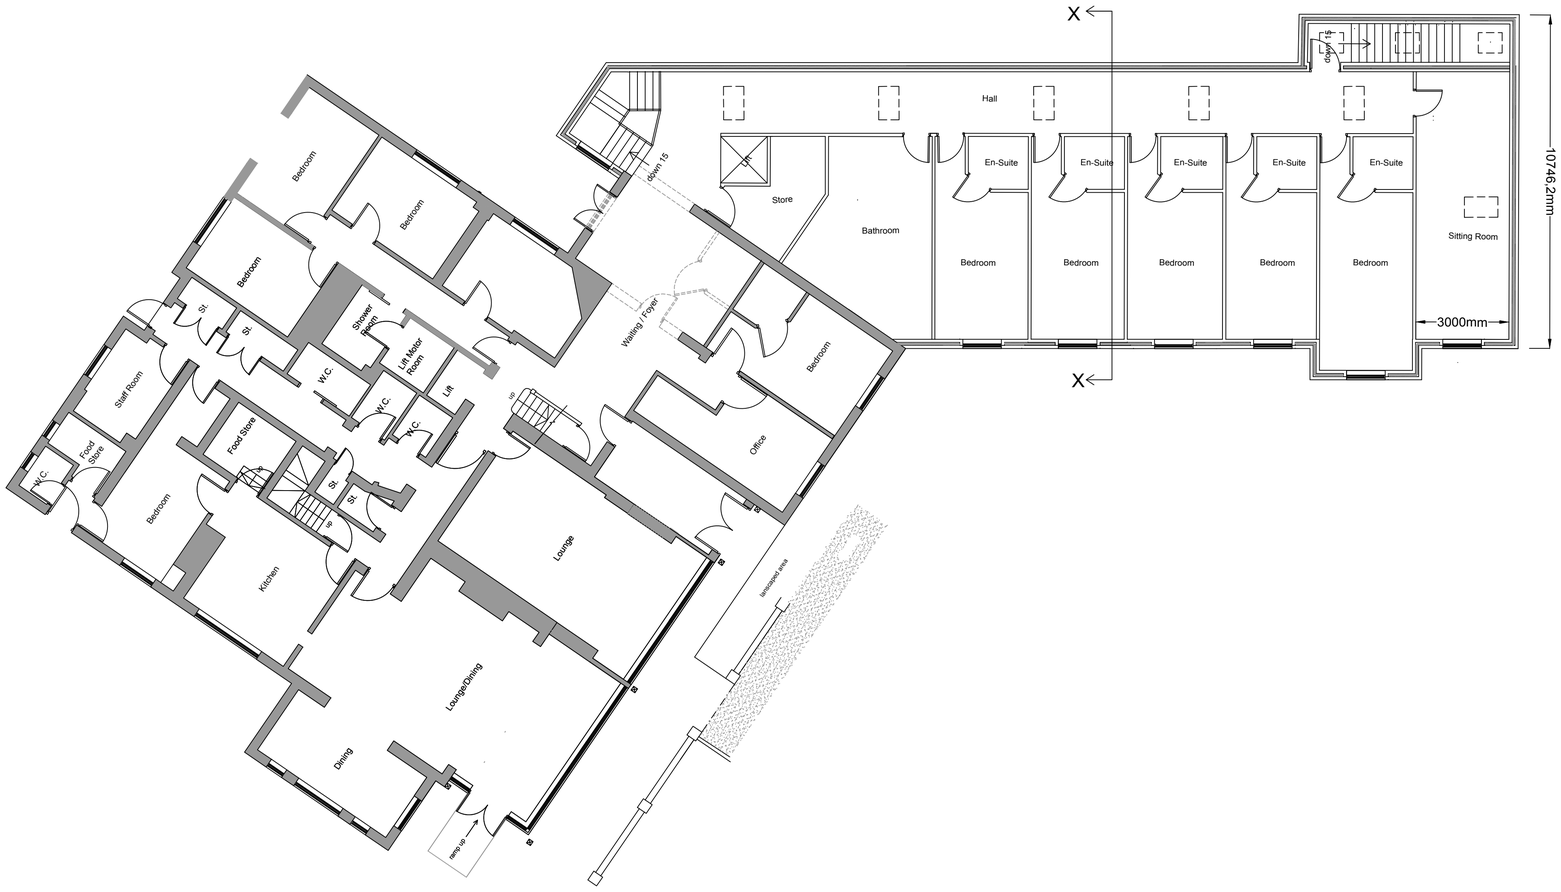

Proposed Ground Floor Plan

0m 5m 10m

FOREFRONT
DEVELOPMENT CONSULTING
4 Ridge House, Ridge House Drive, Festival Park, S-O-T. ST1 5SJ
Office 01782 216912 WWW.FOREFRONTDC.UK

CLIENT

MR R SMITH

PROJECT

Proposed two storey side extension forming new accommodation at Hillswood Lodge Nursing Home. 9 The Close, Leek New Road, Endon, Staffs. ST9 9JH

TITLE

Proposed Ground Floor Plan

SCALE	DRAWN
1:100 @ A1	ATG
DRG NO.	DATE
17-143-14	14 / 12 /18

REV.	DESCRIPTION	DATE

The contents of this drawing are the copyright of Forefront Development Consulting