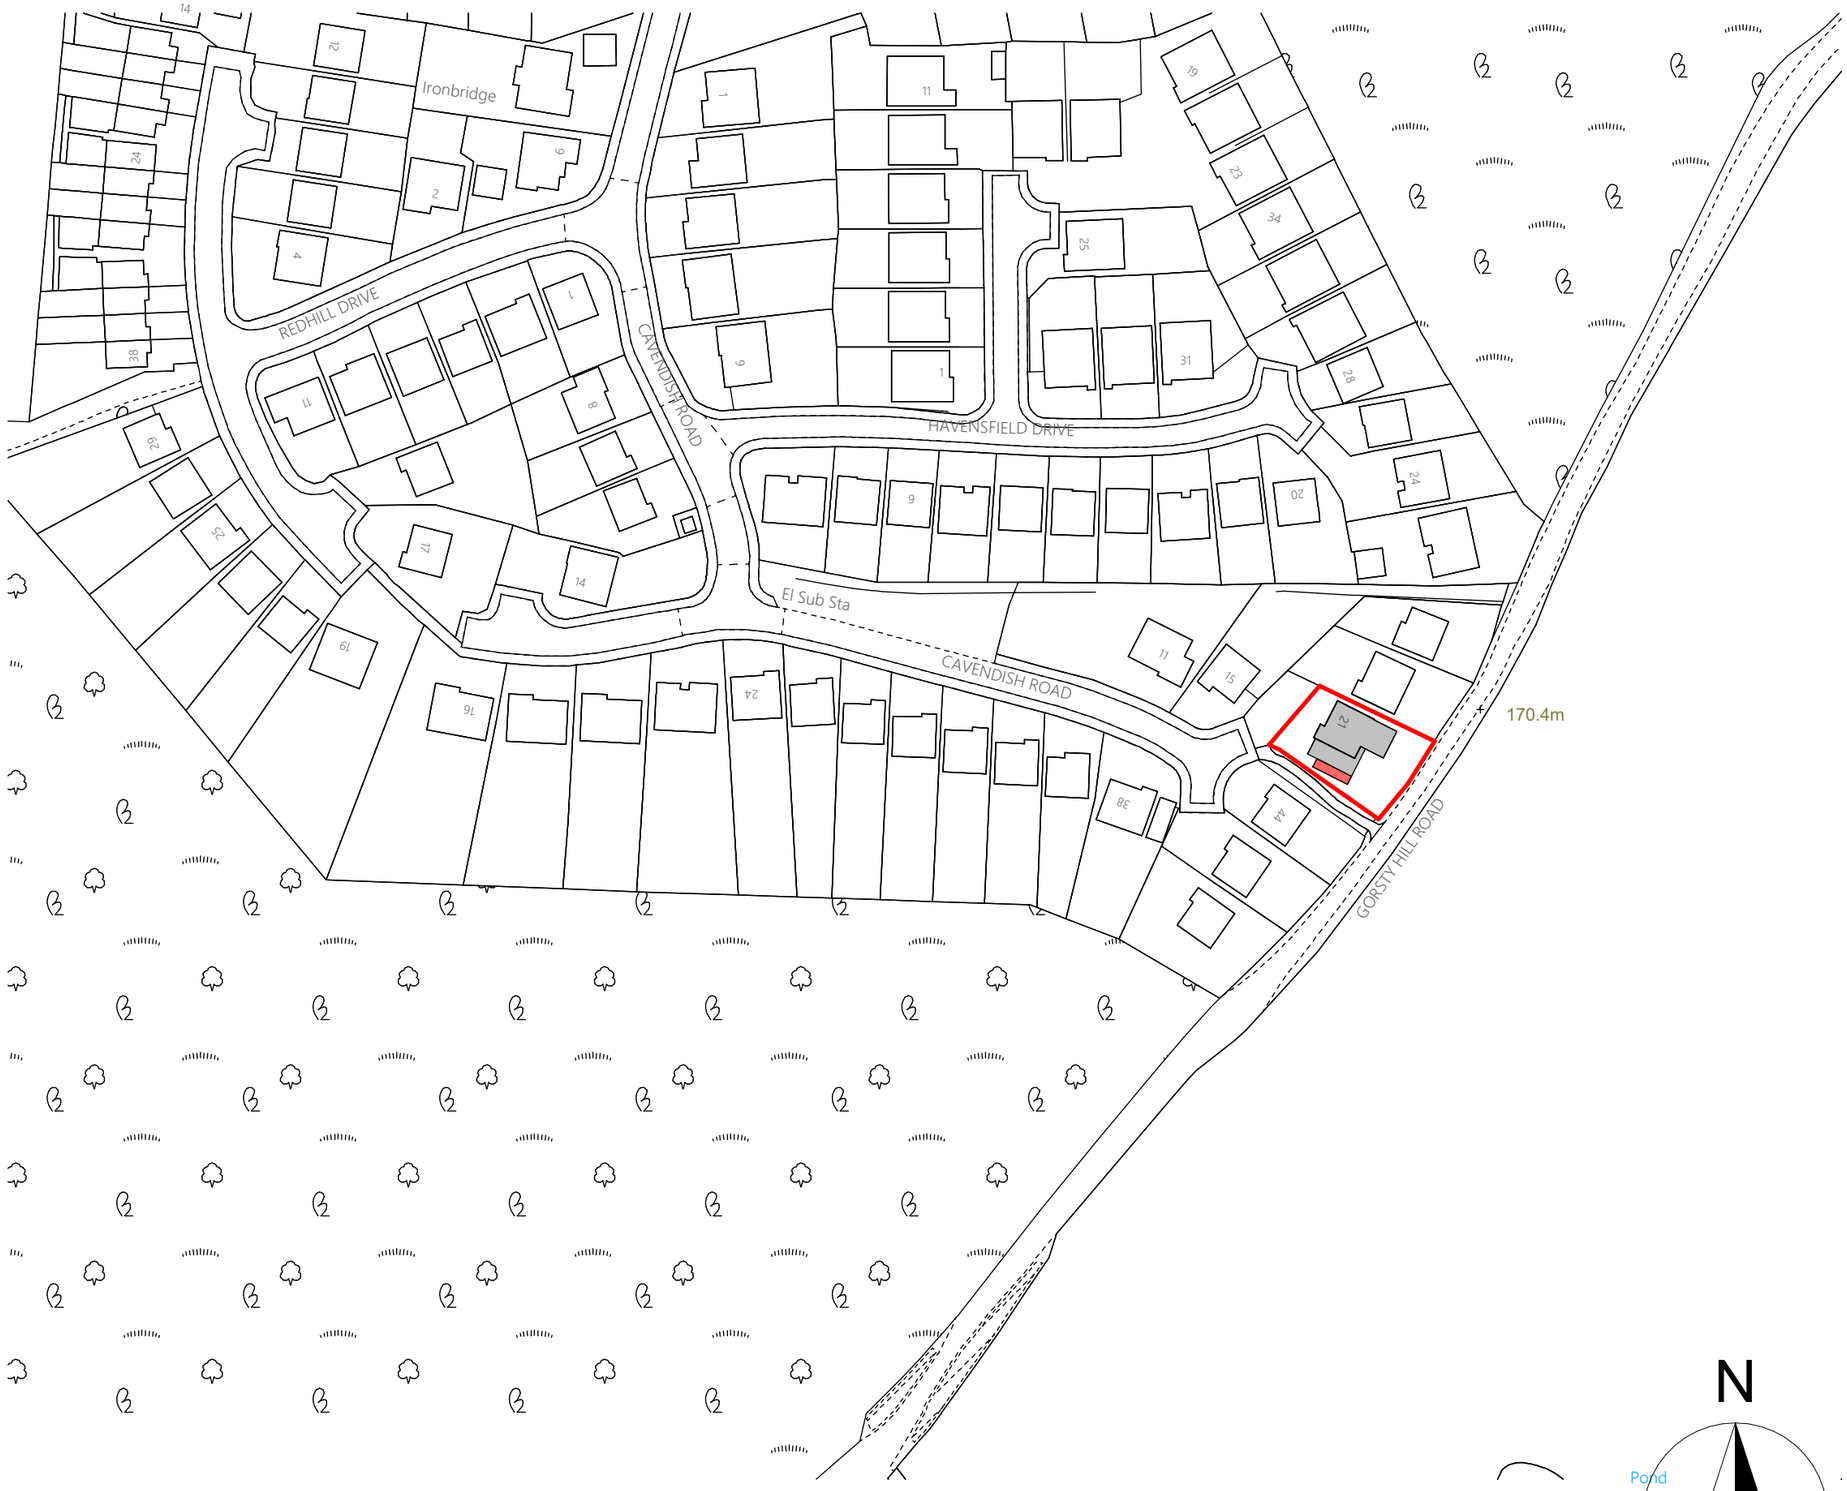

Client.

Mr & Mrs P Birch
21 Cavendish Road
Tean

Project.

Proposed Shed / Storage Extension and Conversion of Existing Garage into Study

Scale	Sheet Size	Issue Date
1:1250	A3	08/07/2018

Title.

Location Plan

Drawing Number	/ (Revision)	Revison ID
CR-01-14		