THE HOLLIES
57 ABBOTTS ROAD
LEEK
ST13 6EY

EXISTING

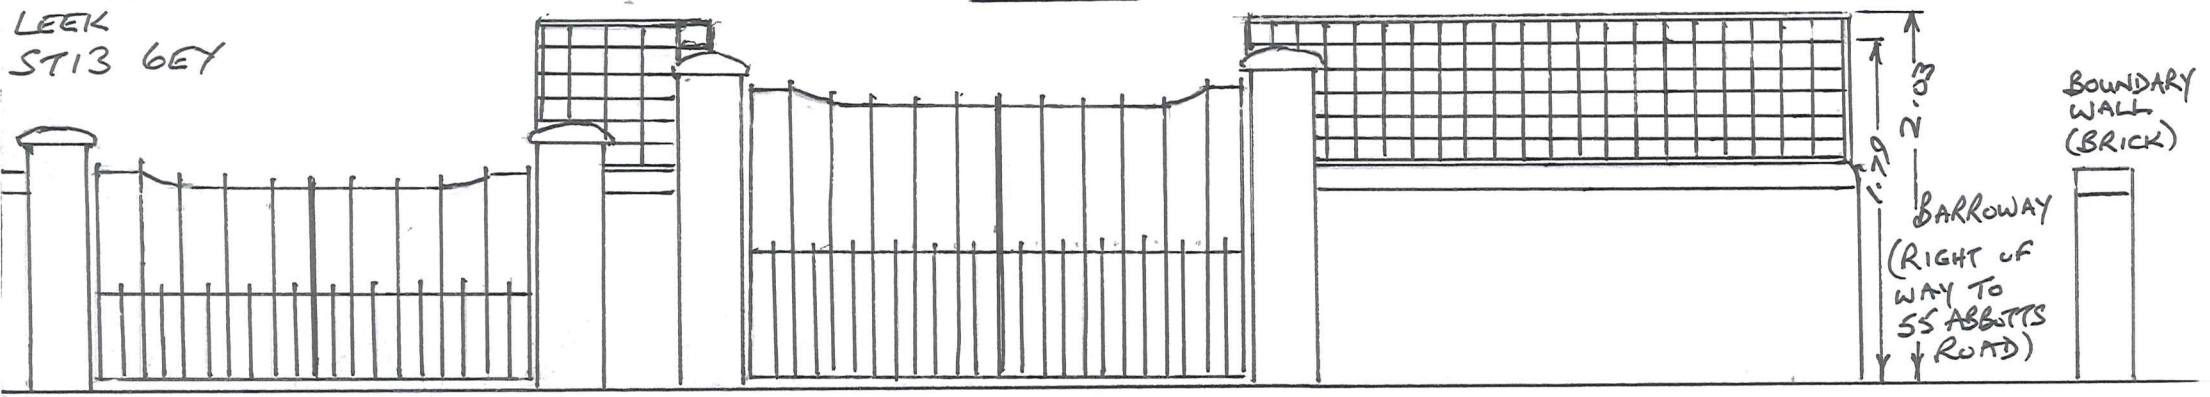

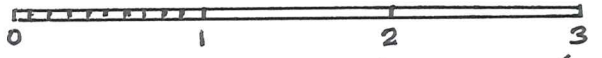

SCALE 1/40

PROPOSED

SIDE ELEVATION

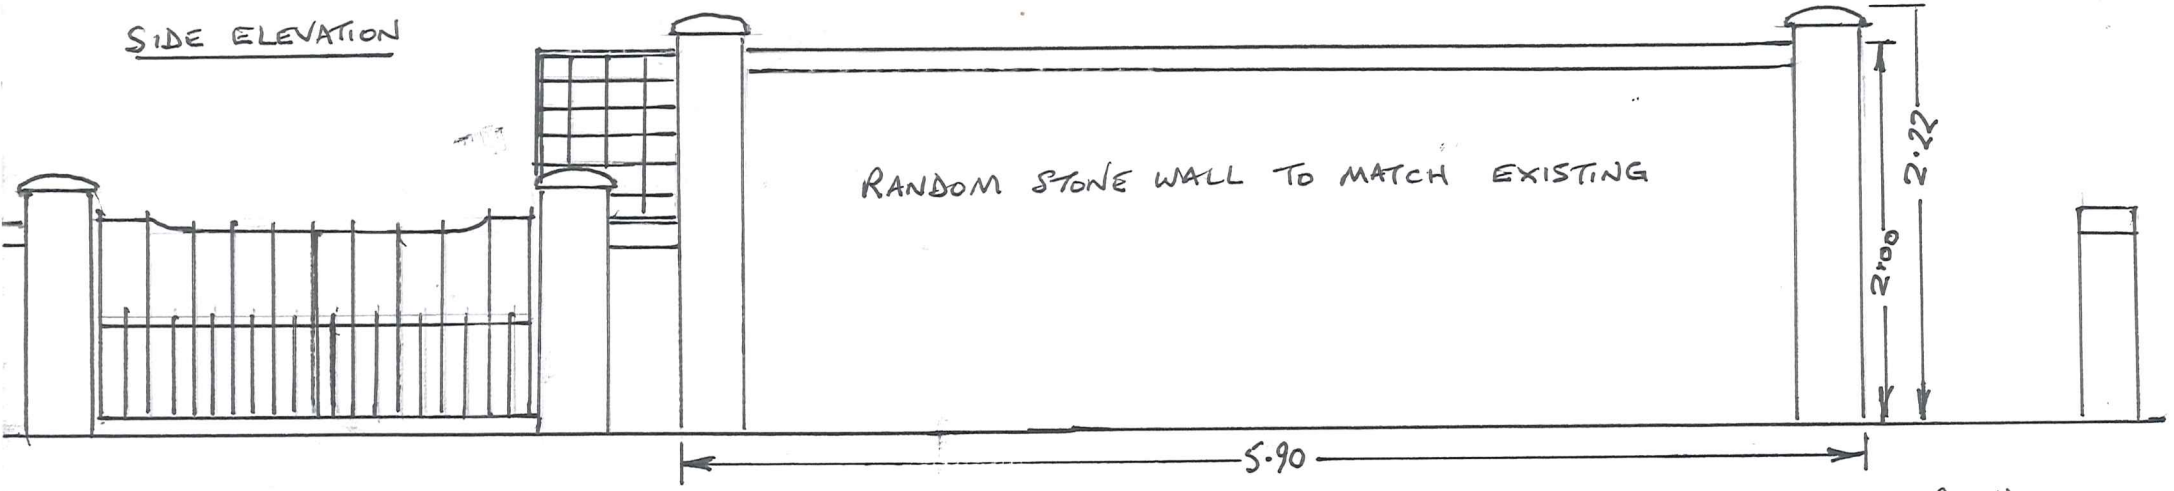

PLAN

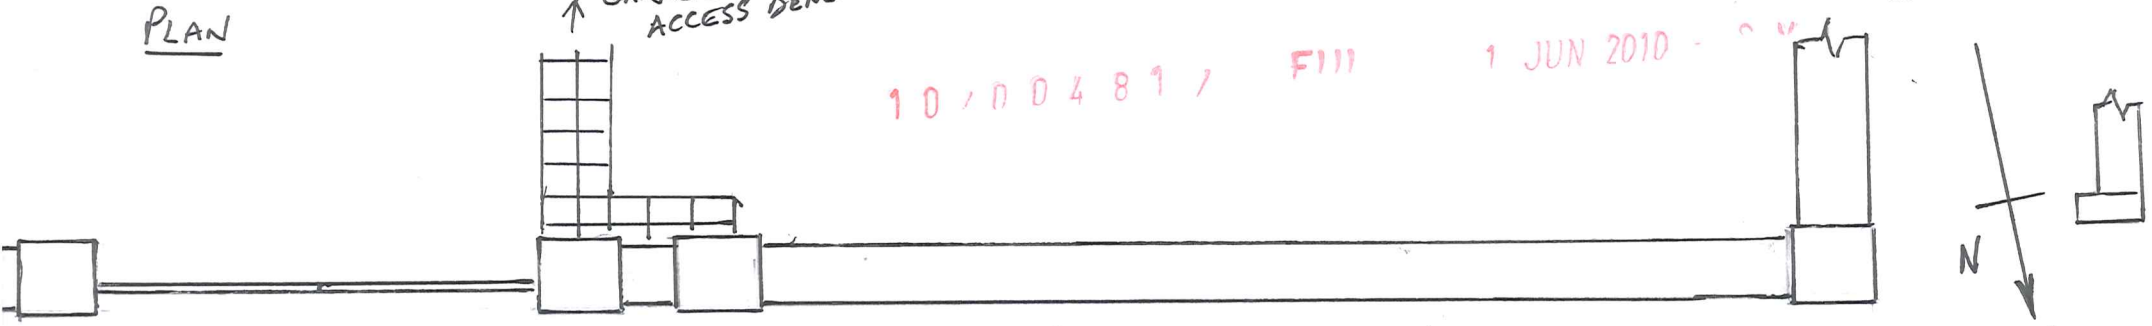

10/00481/F111 1 JUN 2010

NOVI LANE