

PROPOSED FRONT ELEVATION



PROPOSED REAR ELEVATION

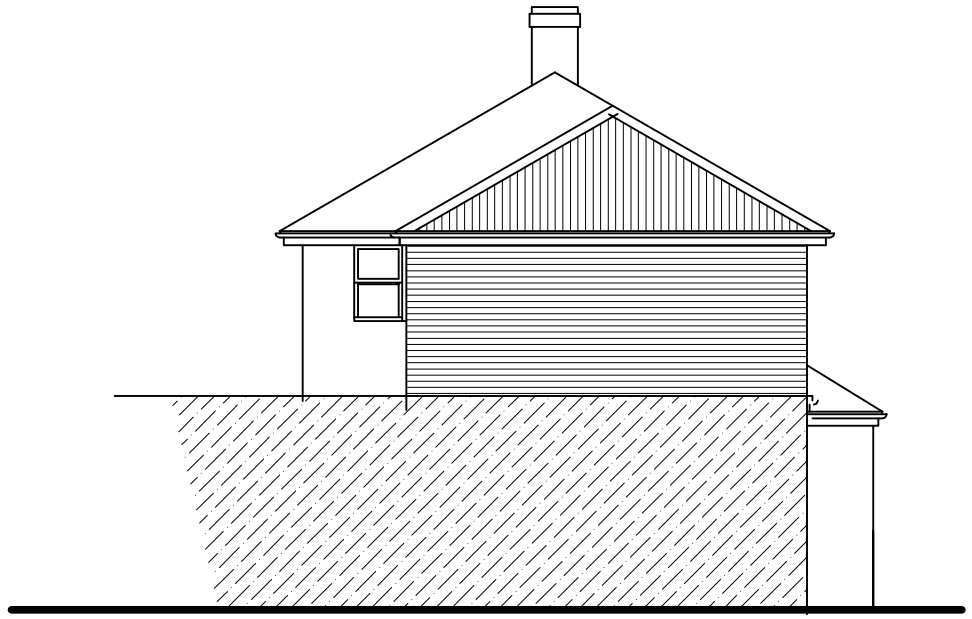

PROPOSED SIDE ELEVATION

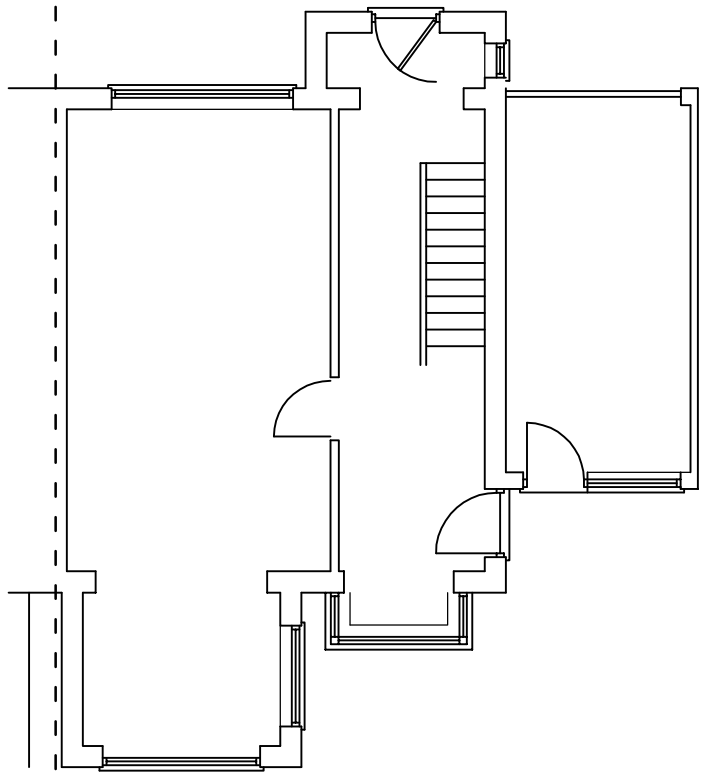

PROPOSED GROUND FLOOR PLAN

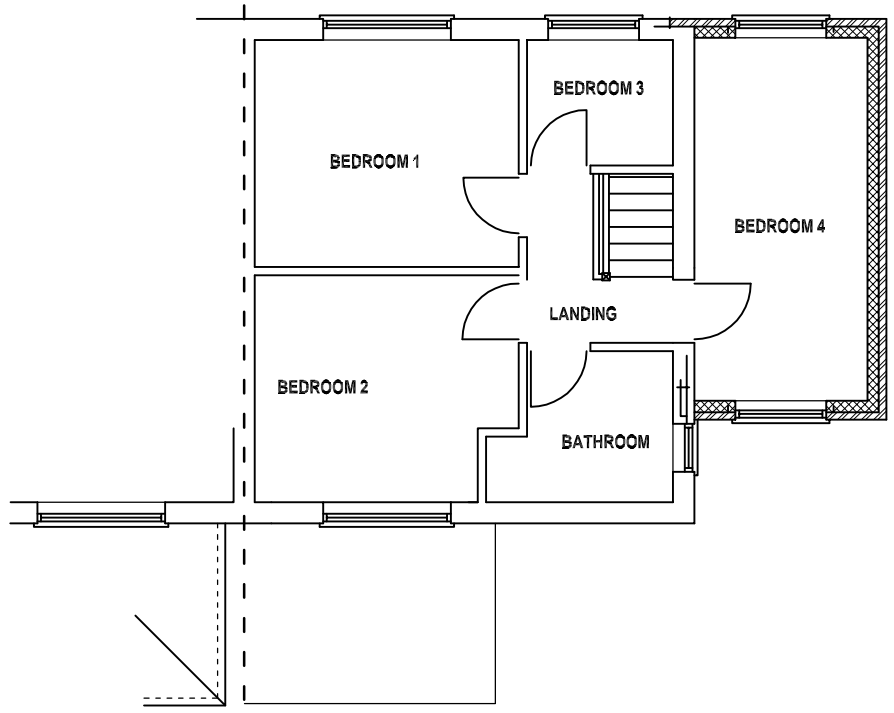

PROPOSED FIRST FLOOR PLAN



LOCATION PLAN
(SCALE 1:500)

Ordnance Survey © Crown Copyright 2002 All rights reserved. Licence number: 100049806

Project:
First Floor Side Extension, at:
14 Wilton Avenue, Cellarhead,
Stoke on Trent, Staffs, ST9 0HZ.

Title:
Proposed Floor Plans & Elevations.

Client:
Mr P. Egerton,
14 Wilton Avenue, Cellarhead,
Stoke on Trent, Staffs, ST9 0HZ.

Date:	Scale:	Drawing No.	Rev
July 2012	1:50 & 1:100 @ A3	575/02	A