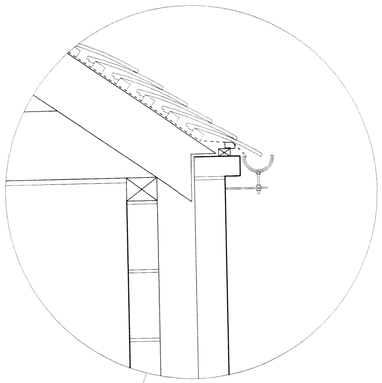

EAVES SECTION

SCALE 1:10

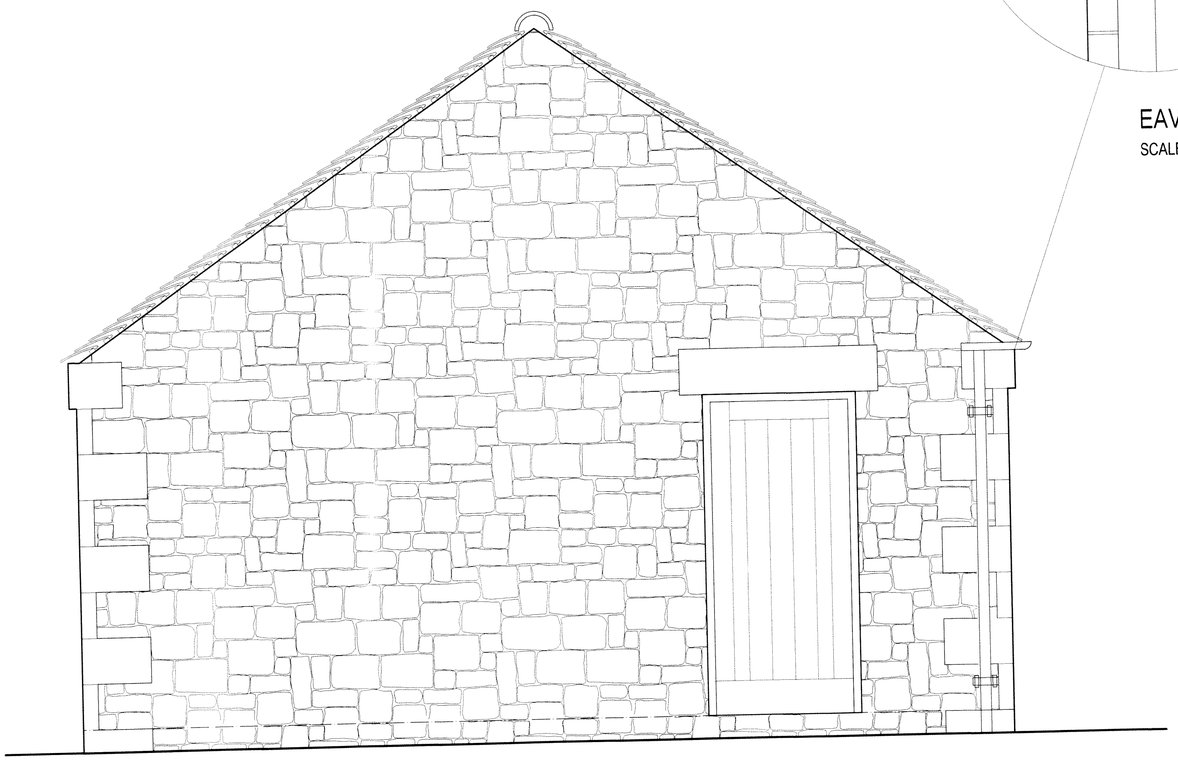

GABLE ELEVATION

SCALE 1:20

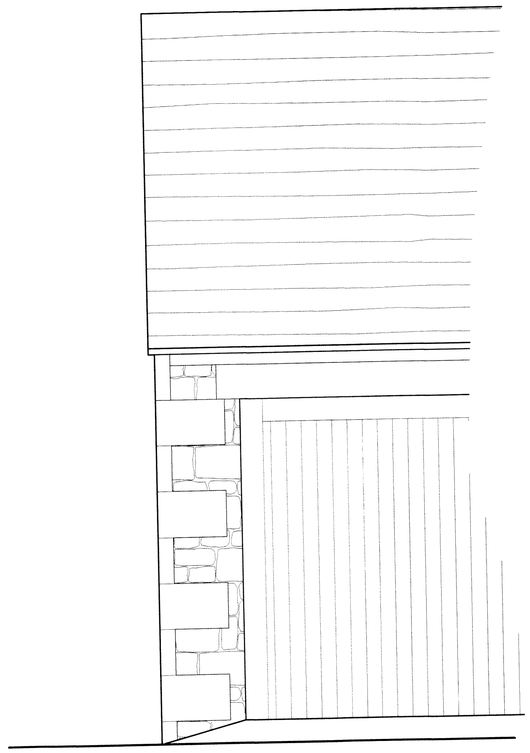

EAVES ELEVATION

SCALE 1:20

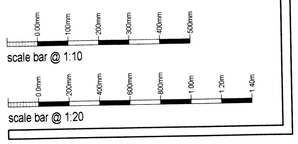


## Mr + Mrs Robinson

PROPOSED NEW DWELLING AT
RUDYARD HALL,
RUDYARD,
LEEK,
ST13 8PT

PLANNING CONDITIONS
GARAGE - VERGE & EAVES DETAIL

| Date: | Sheet | Scale |
|---|---|---|
| DECEMBER 2018 | A1 | 1:20 + 1:10 |
| Drg No. | Rev. | Drawn |
| 2015-2108-21 | - | NAW |

SAMMONS LIMITED Architectural

10 Cawdry Buildings, Fountain Street, Leek. ST13 6JP
Telephone: 01538 386002
E-mail: info@sammonsltd.co.uk
Web: www.sammonsltd.co.uk

This drawing is copyright.
All dimensions must be checked prior to commencement.