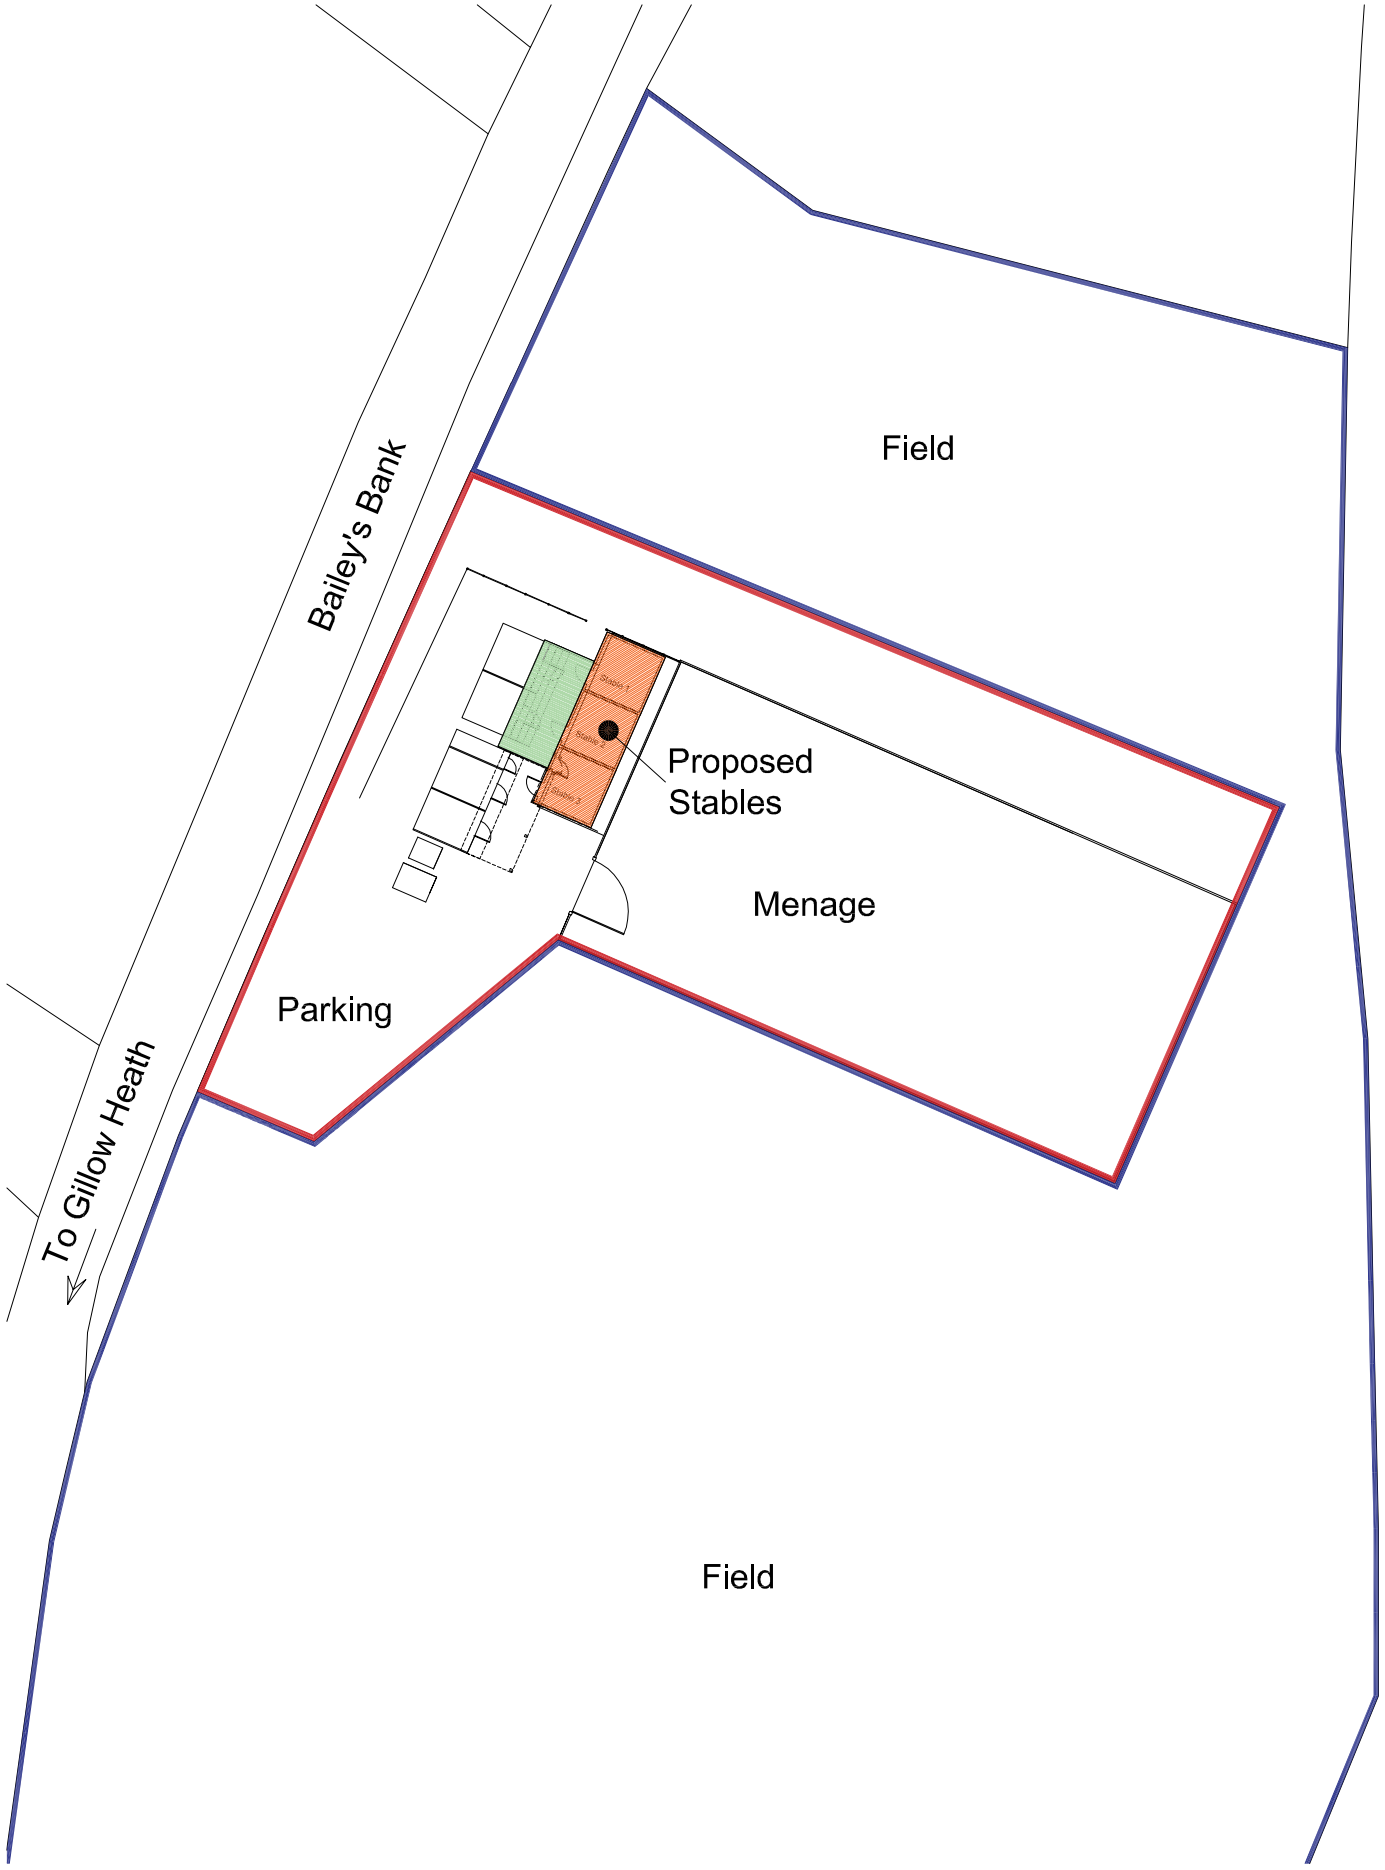

Block Plan 1:500

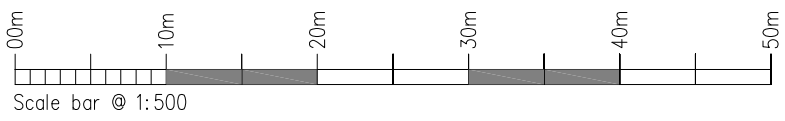



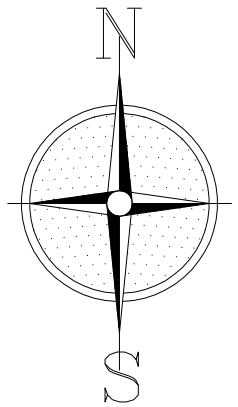

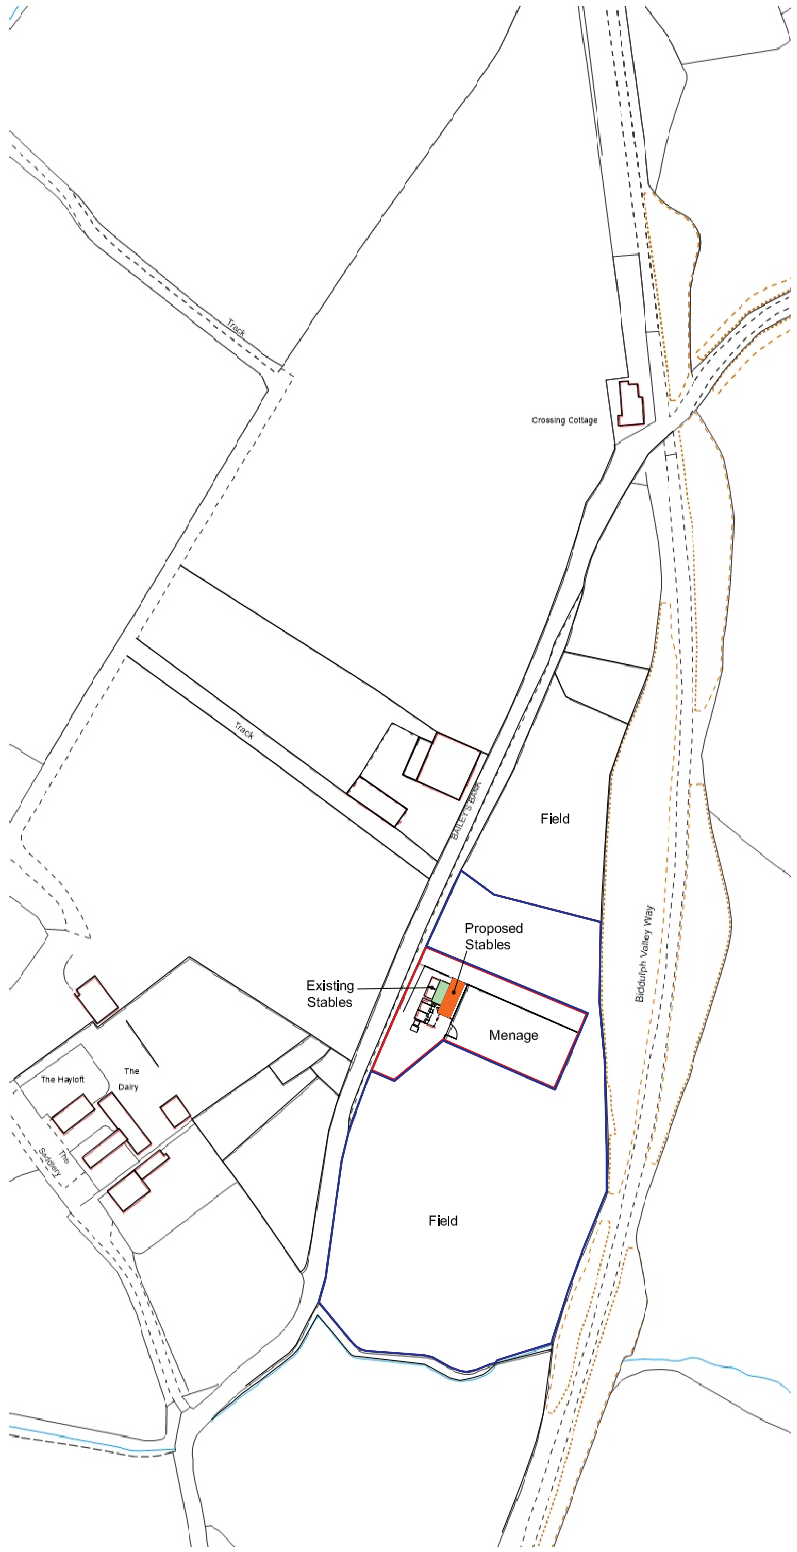

Ordnance licence number 100049235

Location Plan 1:2500

Rev.	Drawn	Comments.	Date

MAC
ARCHITECTURAL DESIGN LTD
Moorland House, 123 Moorland Road, Burslem, ST6 1JD.
T:01782 503302 E:admin@mac-arch.co.uk

Client:
Mr & Mrs Smith

Project:
Proposed stables on land adjacent The Bungalow, Bailey's Bank, Gillow Heath, Nr Biddulph, Staffordshire ST8 6QR

Title:
Location & Block Plan

Status:
Planning.

Paper Size A3: Date: Nov. 2018 Drawing Ref: 1583-AL03B