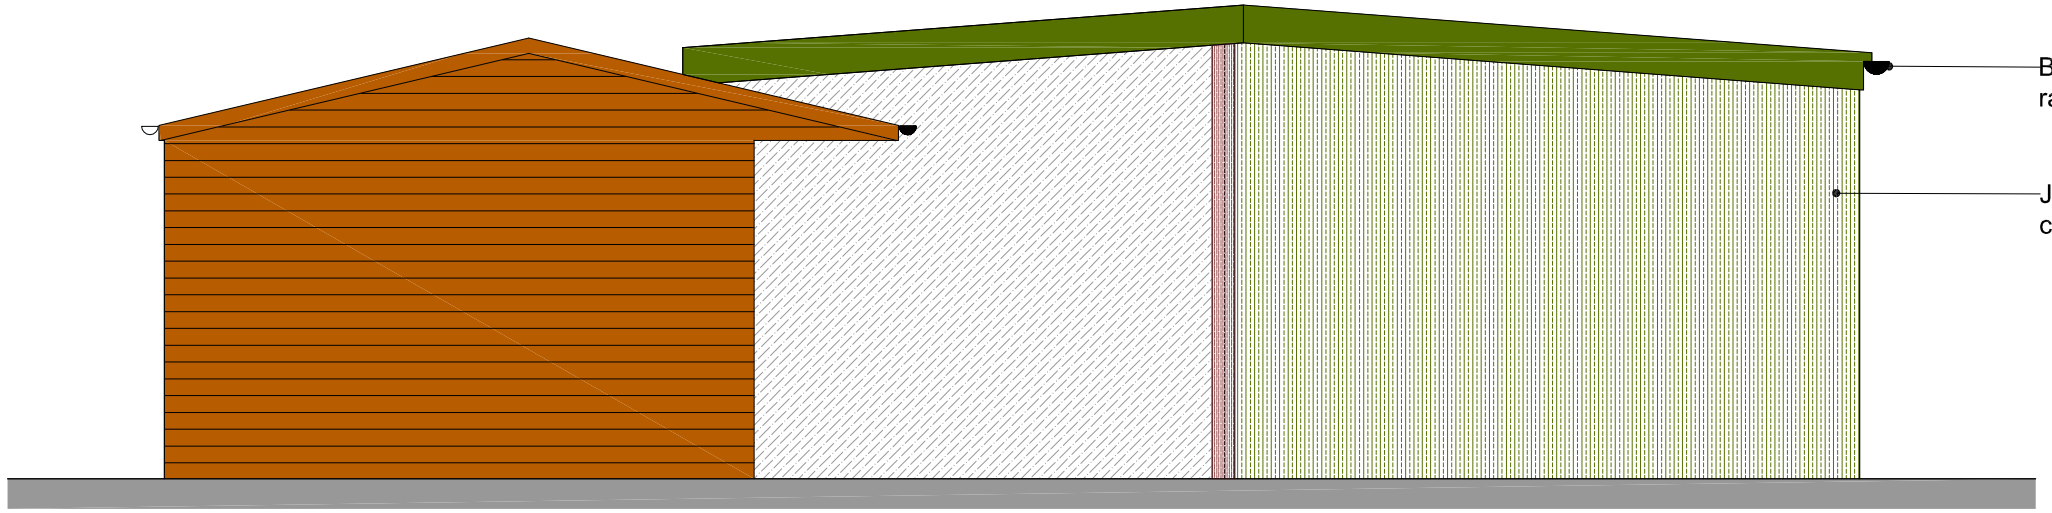


Proposed South West Elevation 1:50

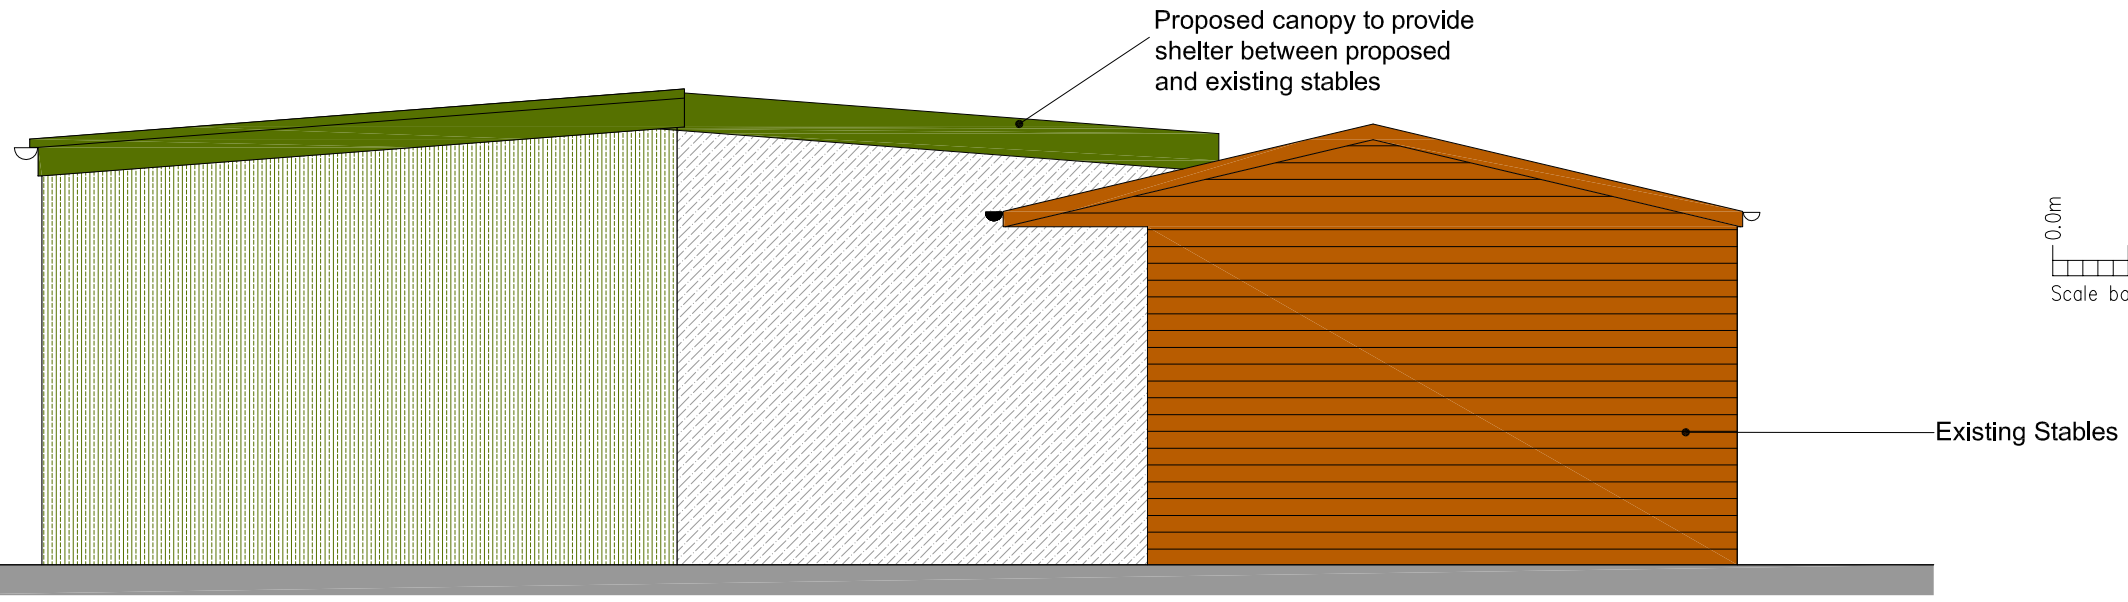


Proposed North East Elevation 1:50

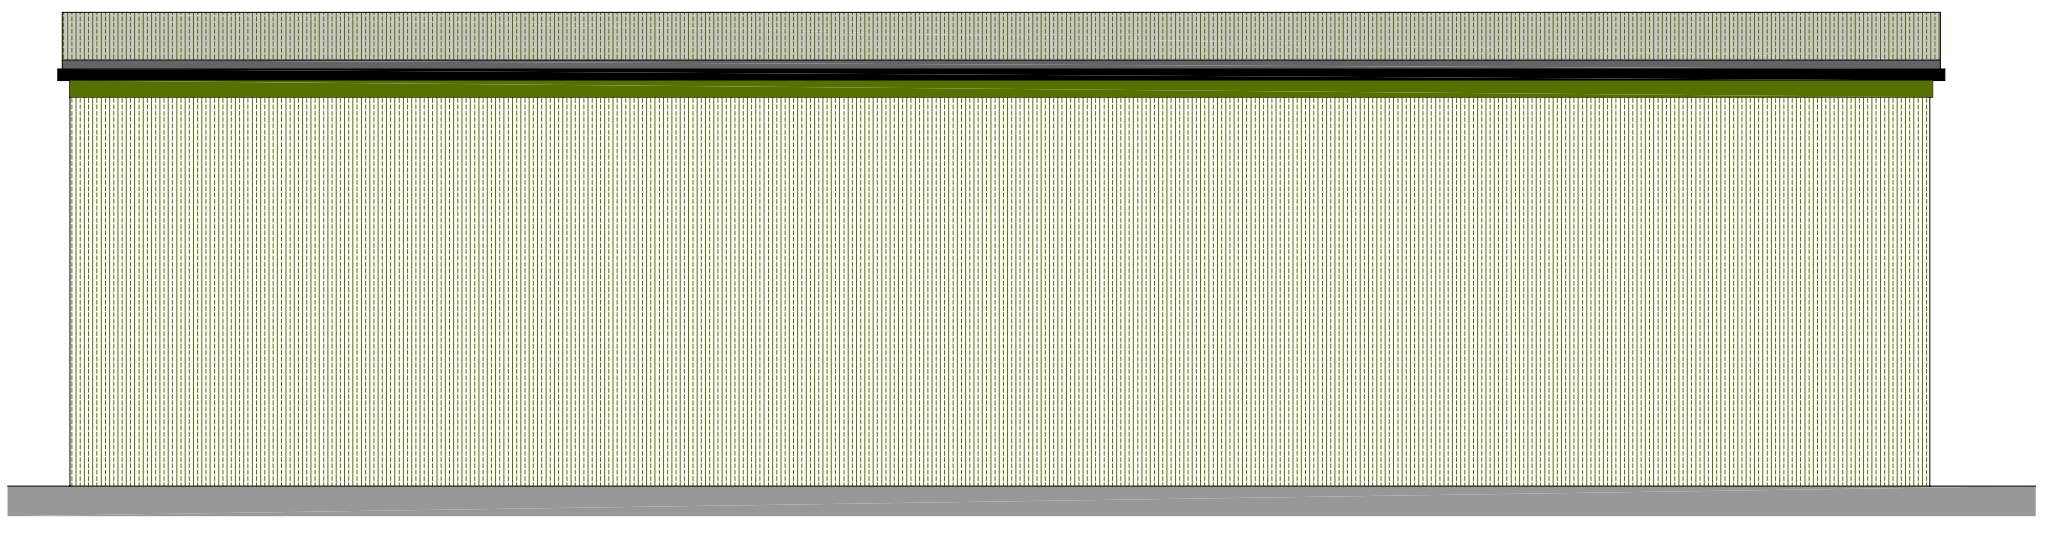

Proposed South East Elevation 1:50

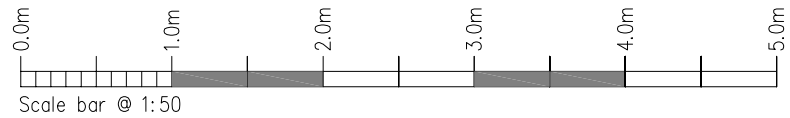


| Rev. | Drawn | Comments. | Date |
|---|---|---|---|
| | | | |
| | | | |
| | | | |
| | | | |
| | | | |

MAC
ARCHITECTURAL DESIGN LTD
Moorland House, 123 Moorland Road, Burslem, ST6 1JD.
T:01782 503302 E:admin@mac-arch.co.uk

Client:
Mr & Mrs Smith

Project:
Proposed stables on land adjacent
The Bungalow, Bailey's Bank, Gillow
Heath, Nr Biddulph, Staffordshire

Title:
Proposed Elevations

Status:
Planning.

Paper Size A3: Date: Nov. 2018 Drawing Ref: 1583-AL02B