
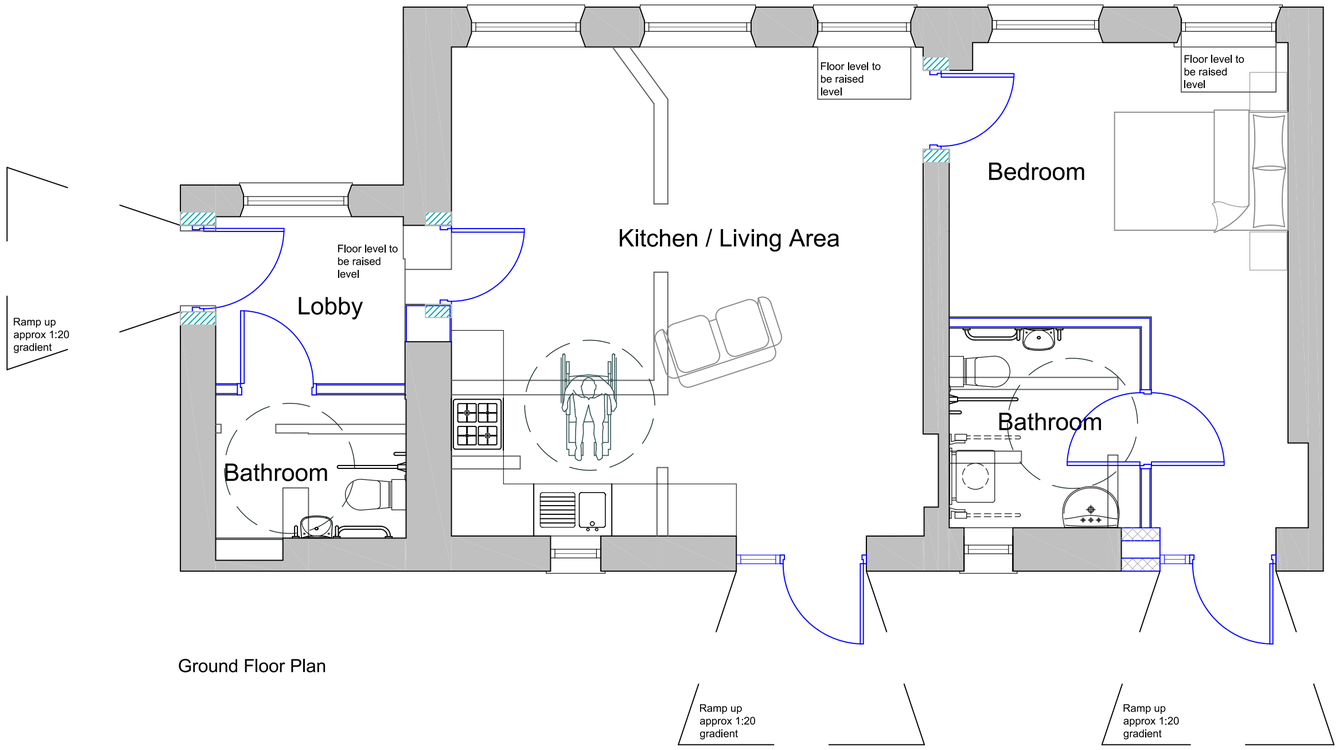


Ground Floor Plan

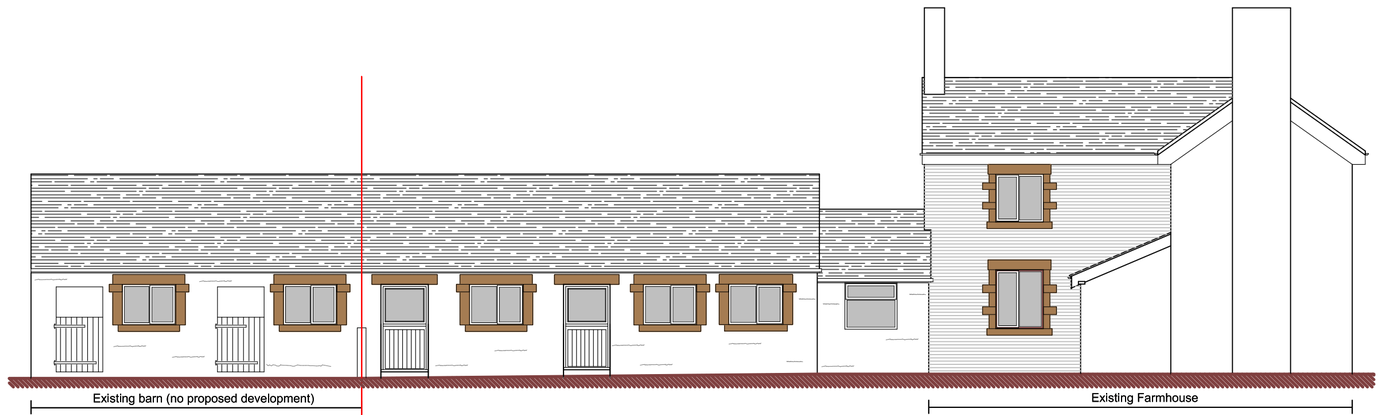


Front Elevation


Metres

1 2 3 4 5 10


SCALE 1:100

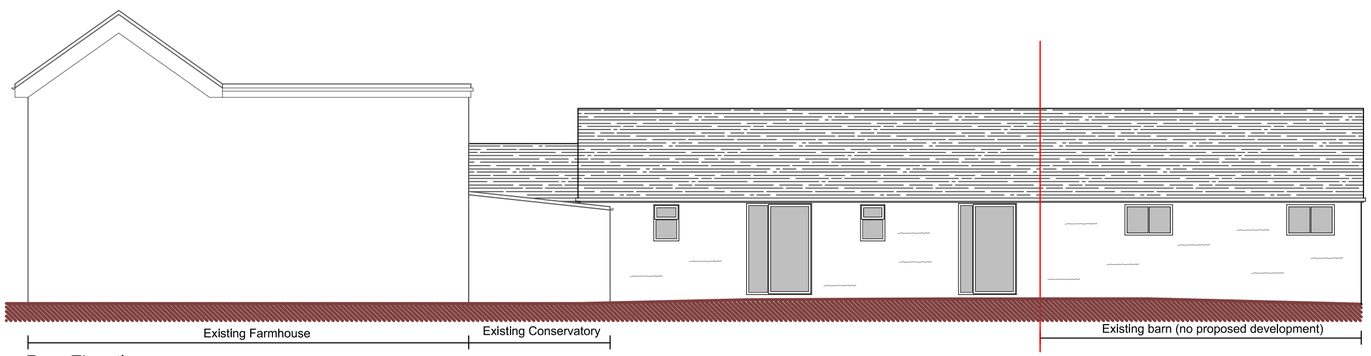

Rear Elevation

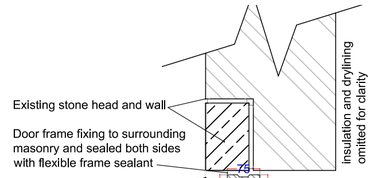

Typical section thro blocked door 1:10

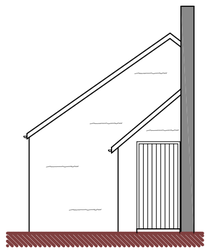

Side Elevation

DBD Architectural Consultancy Ltd ©2018

1. Copyright is vested with DBD Architectural Consultancy Ltd.

2. All dimensions to be checked on site before proceeding.

3. Contractor to check/adjust dimensions of new work to suit existing conditions.
Do not assume existing structure or details are plumb, square or level.

4. Contractor must notify the architect of any discrepancies before proceeding.

5. All drawings to be read in conjunction with all other consultants drawings and specs.

Rev	Date	Description
C	07.01.19	Minor amendments
B	07.01.19	Minor amendments
A	04.01.19	Minor amendments

A:\DBD Consultants\Logo\DBD_Contact '0' Banner_v3.jpg

Mrs Moseley
Brookhouse Lane
Cheddleton
ST13 7DF

Client

Conversion of a barn into a dwelling

Project

Title:

Proposed Plans and Elevation

Stage: Planning

Size: A2

Scale: 1:100

Date: 30.10.18

Job No: 1861

Drawing Number: PL03C