




0M 1M 2M 3M

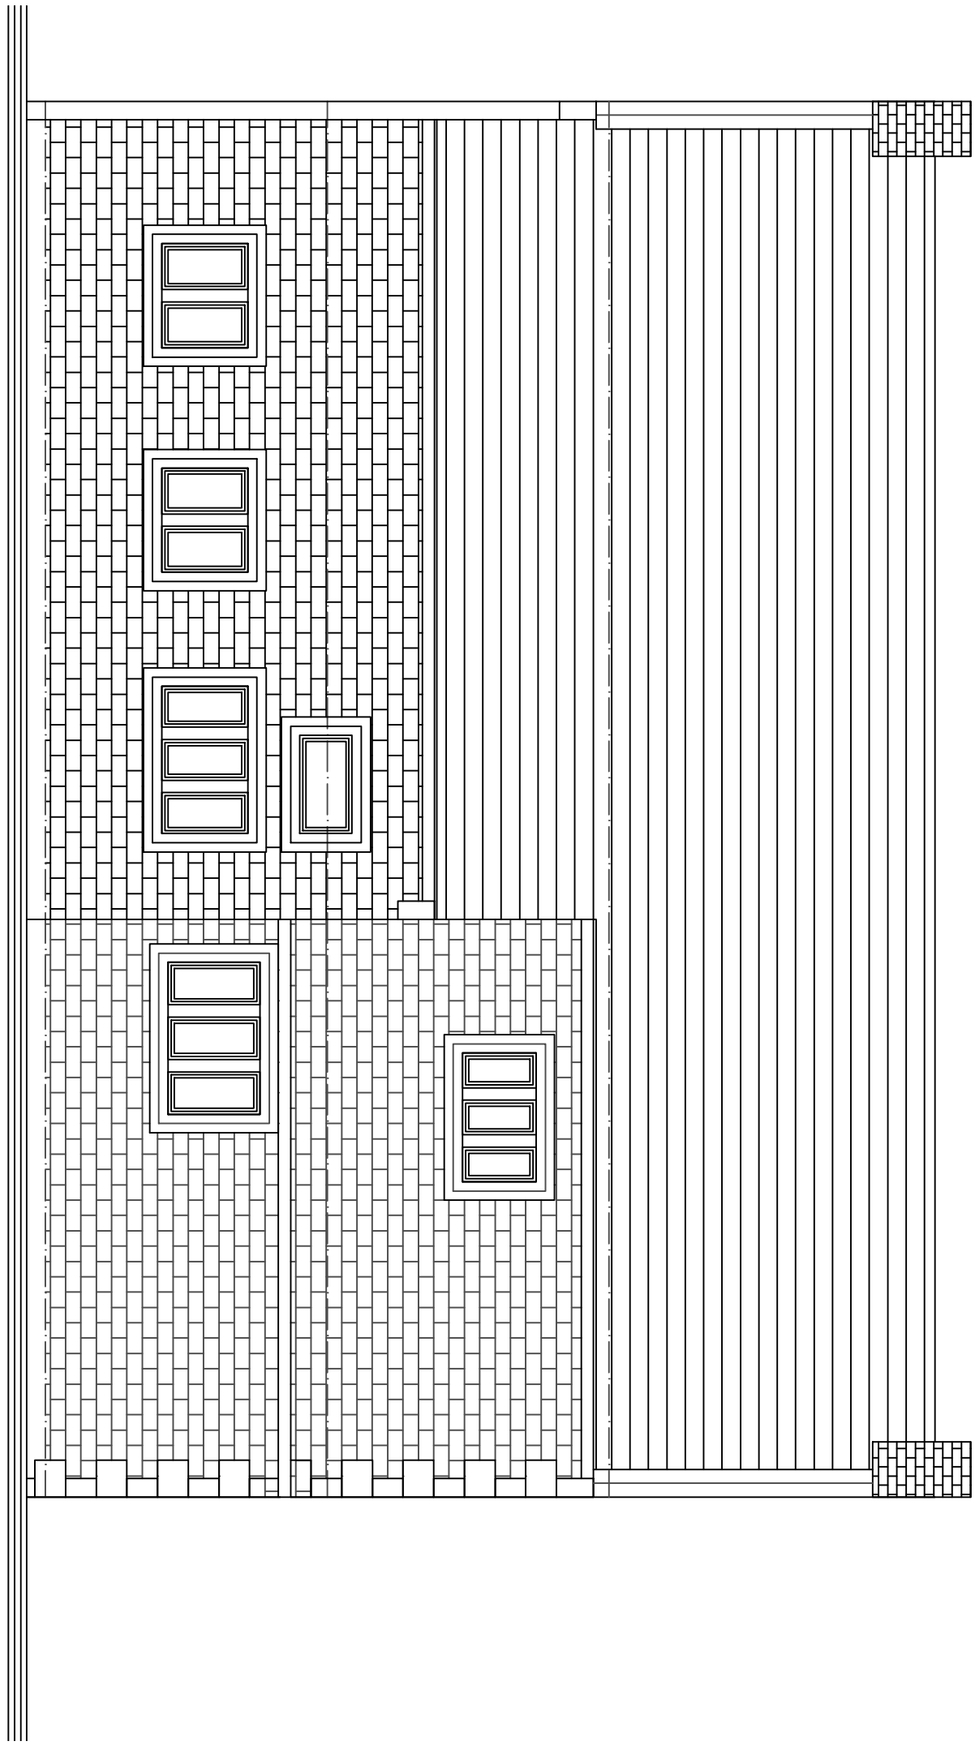

# REAR ELEVATION AS EXISTING 1:50

# THE COTTAGE, BLACKBROOK ZOO

THE COTTAGE

EXISTING 05A

©THIS DRAWING AND THE BUILDING WORKS DEPICTED ARE THE COPYRIGHT OF AJS ARCHITECTURE AND MAY NOT BE REPRODUCED OR AMENDED EXCEPT BY WRITTEN PERMISSION. NO LIABILITY WILL BE ACCEPTED FOR AMENDMENTS MADE BY OTHER PERSONS.

A.J.S ARCHITECTURE

32 carr road.
buxton.
derbyshire.
sk17 6wf.

h: 01298 26062
m: 07794 400237

1:50

DATE: DEC'16

CHECKED:

DRAWN:

DWG: EXISTING
THE COTTAGE
BLACKBROOK ZOO, WINKHILL

REVISIONS: