

Proposed Front Elevation 1:50

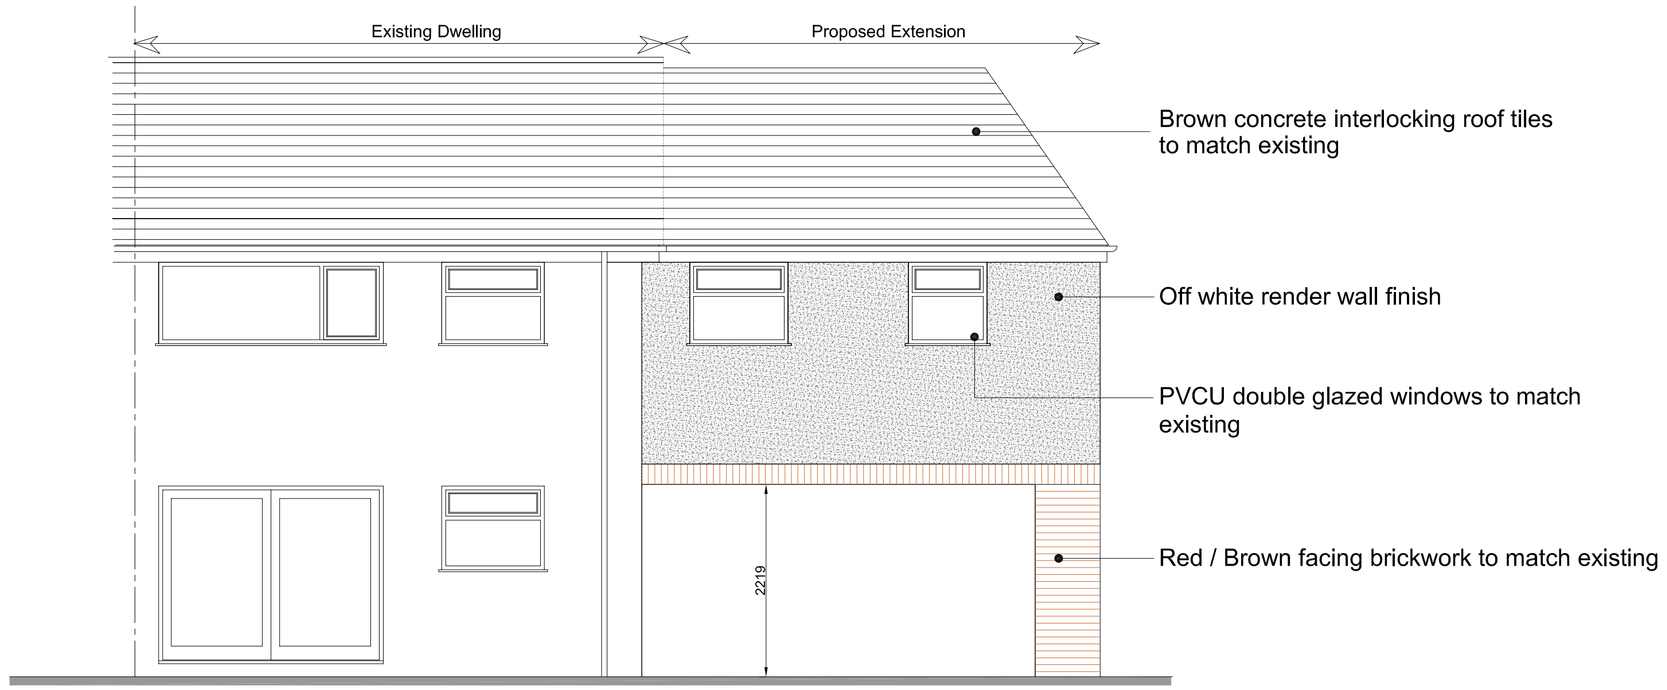

Proposed Rear Elevation 1:50

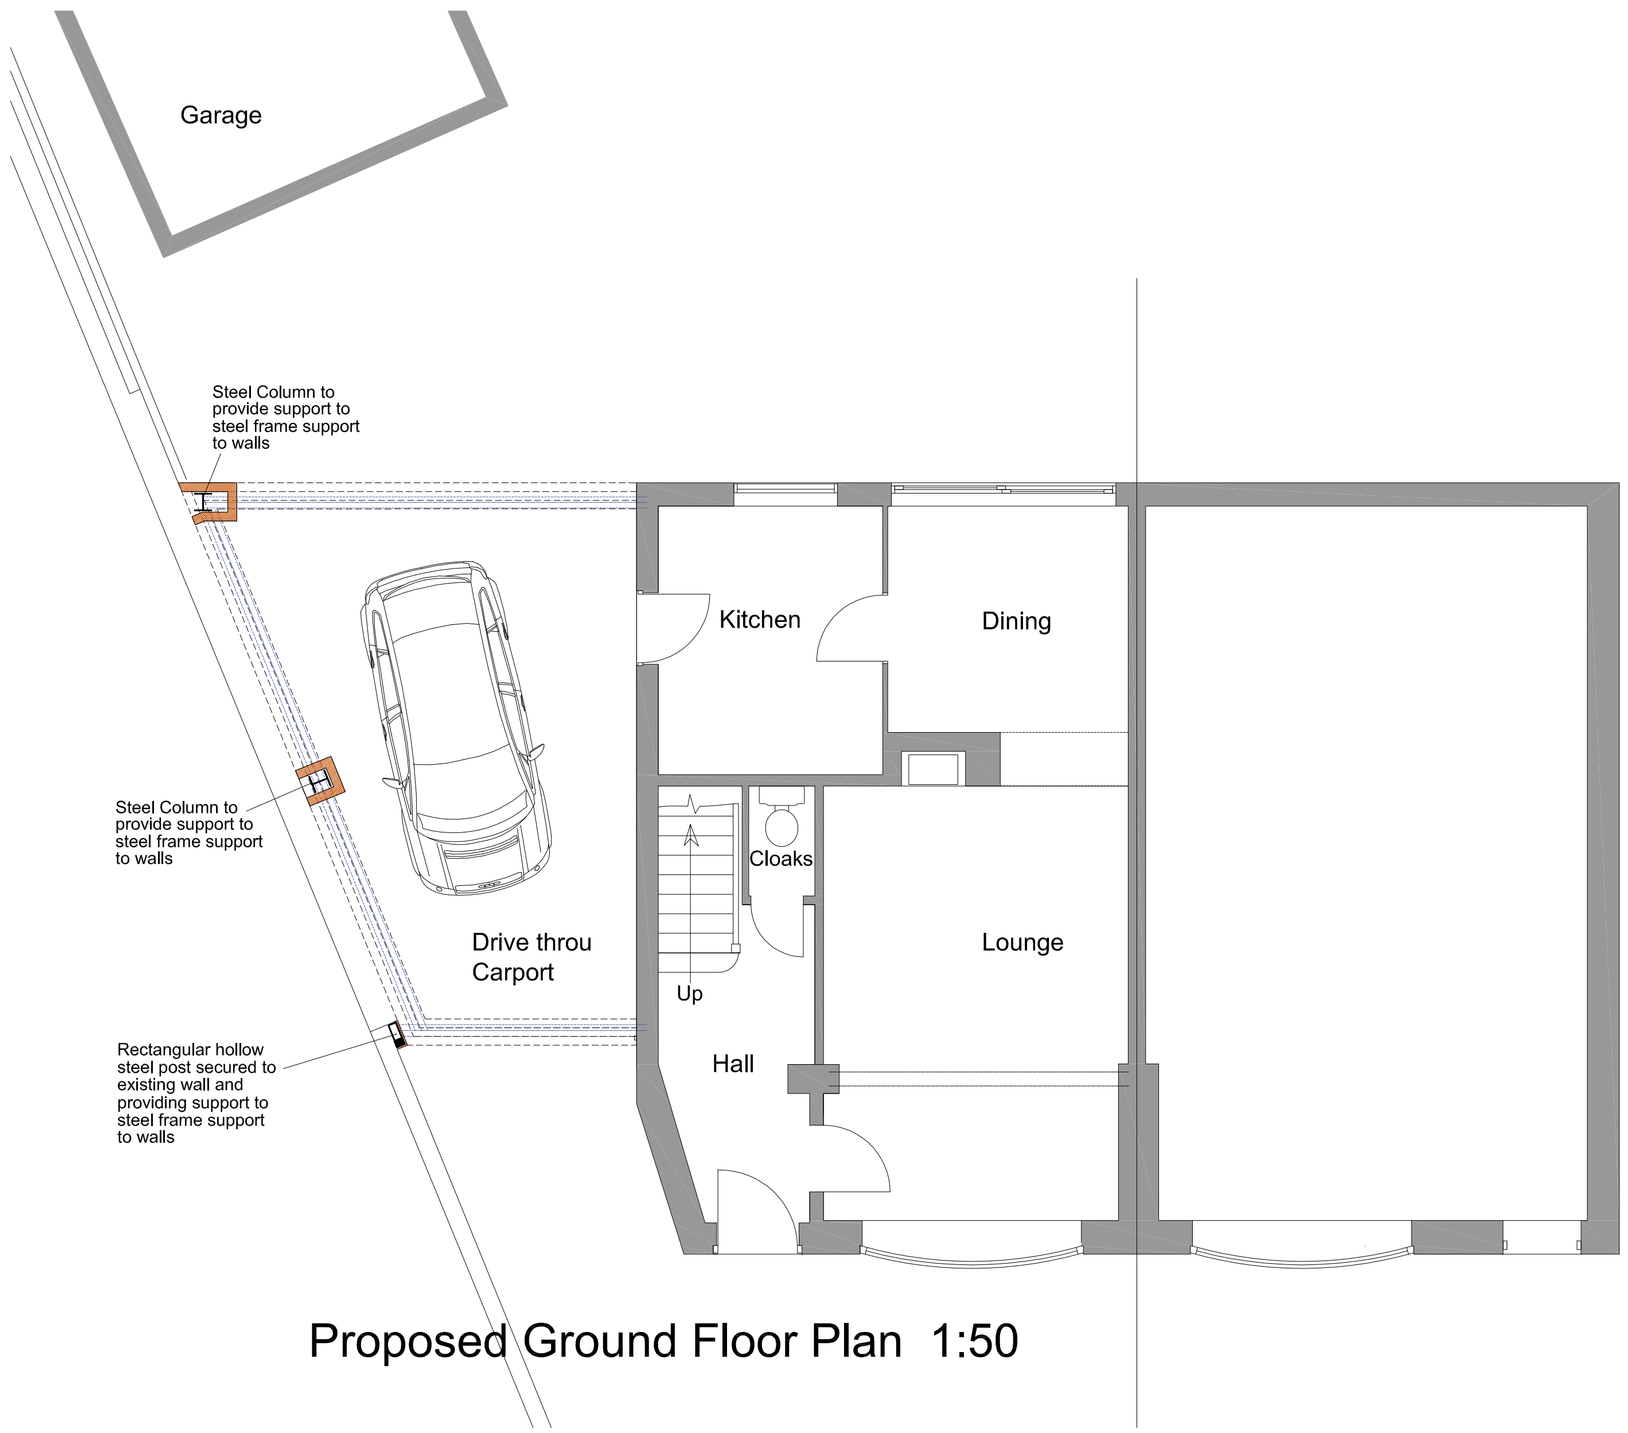

Proposed Ground Floor Plan 1:50

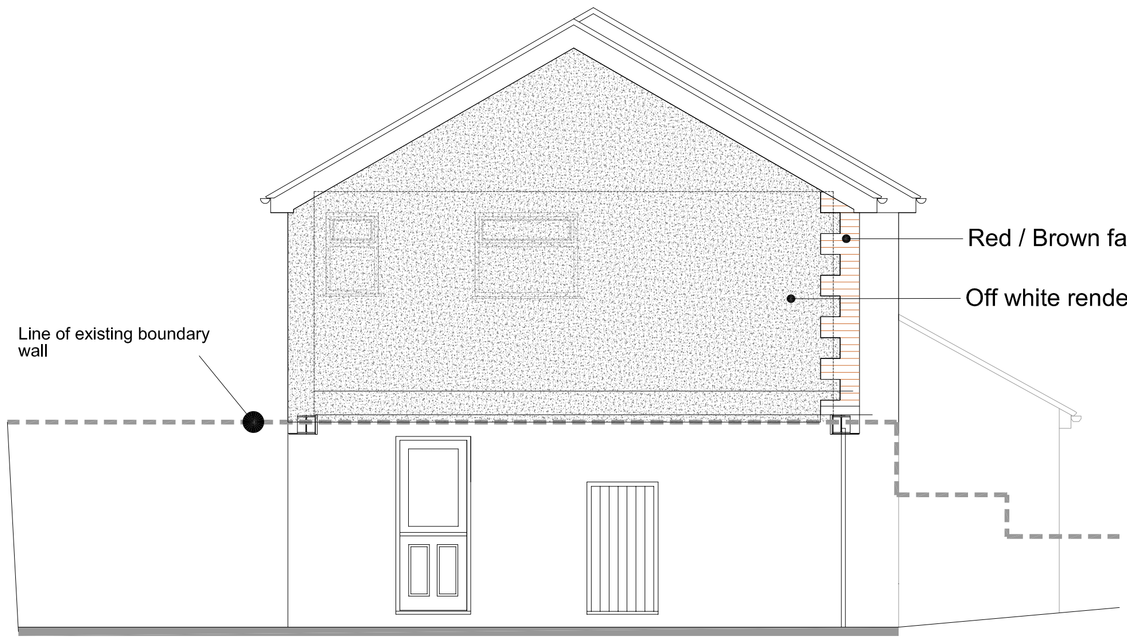

Proposed Side Elevation 1:50

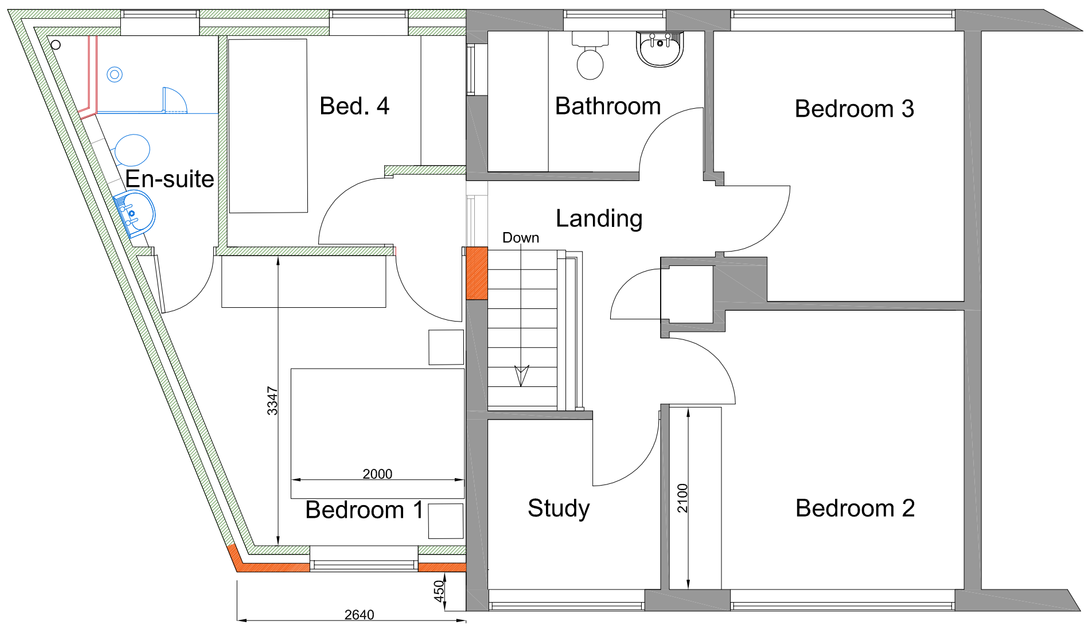

Proposed First Floor Plan 1:50

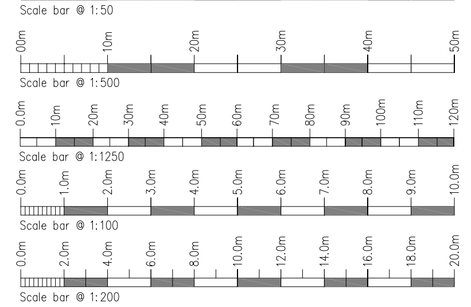

Rev.	Drawn	Comments.	Date

MAC
ARCHITECTURAL DESIGN LTD
Moorland House, 123 Moorland Road, Burslem, ST6 1JD.
T:01782 503302 E:admin@mac-arch.co.uk

Client:
Mr & Mrs A Dickin

Project:
Proposed Side Extension at
16 St Edwards Road, Cheddleton
Leek, Staffordshire. ST13 7JP

Title:
Plans & Elevations

Status:
Planning.

Paper Size A1: Date: Sept. 2018 Drawing Ref: 1582-AL01E