
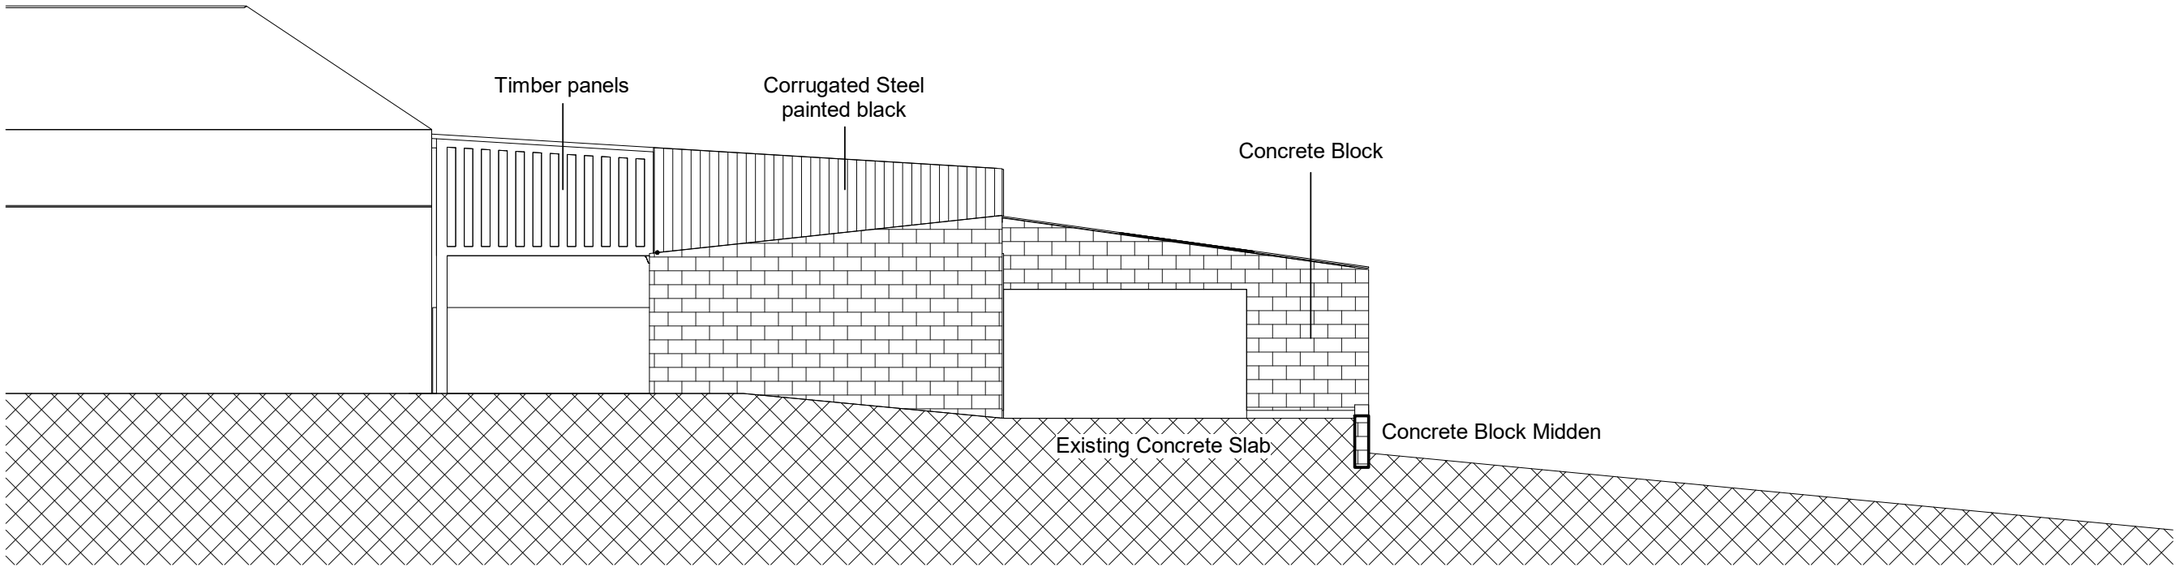



# East Elevation - Existing

1 0 1 2 3 4 5

SCALE m
1: 100

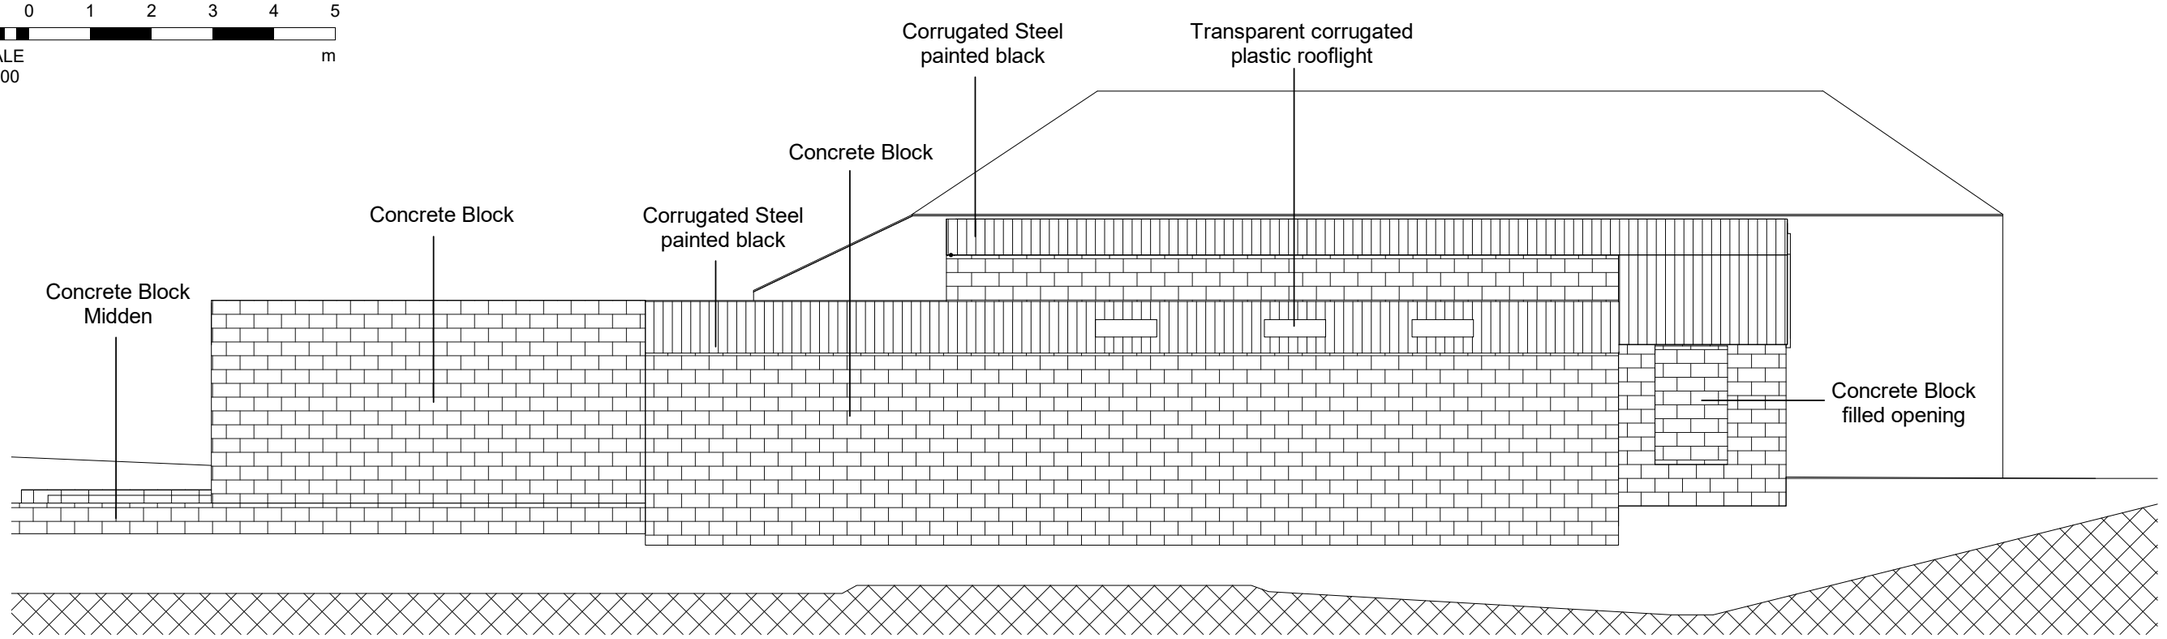


# North Elevation - Existing

1 0 1 2 3 4 5

SCALE m
1: 100

Notes:

| Revision Number | Revision Description | Revision Date |
|---|---|---|
| | | |

arkhi architects + surveyors

Project
The Stables at Woodhouse Green
Rushton Spencer SK11 0RS

Client
Su Webber & John Pears

Drawing Title
Existing E+N Elevations

| Job Number | Date (Year/Month) | Scale @ A3 |
|---|---|---|
| AB_160904 | 26.11.18 | 1 : 100 |

Project Status
Planning Submission

| Drawing Number | Revision |
|---|---|
| EX 04 | |

Contracto
r