
Copyright of this drawing is vested in the Architect and it must not be copied or reproduced without consent. Figured dimensions only are to be taken from this drawing. All contractors must visit the site and be responsible for taking and checking all dimensions relative to their work. Hulme Upright Manning to be advised of any variation between drawings and site conditions.
DO NOT SCALE OFF THIS DRAWING.....IF IN DOUBT ASK

Rev.	Drawn	Comments	Date

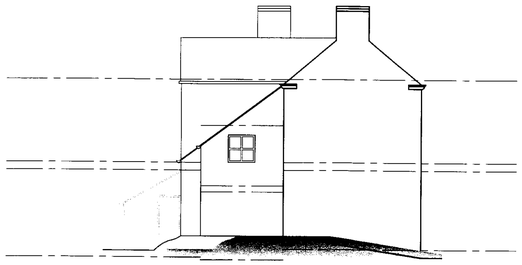

Existing side elevation

Scale 1:100




Existing front elevation

Scale 1:100




Existing rear elevation

Scale 1:100

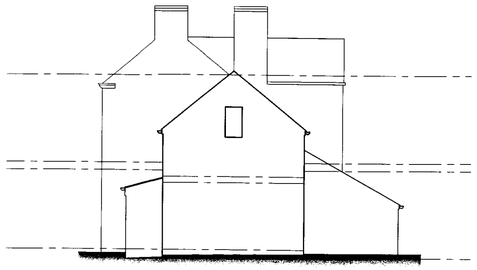


Existing side elevation

Scale 1:100

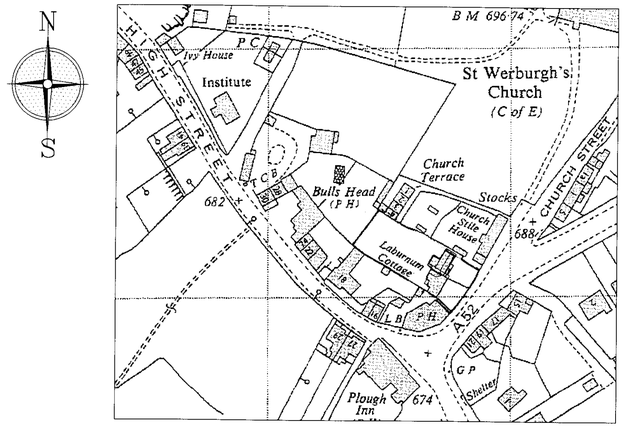


Site location plan


Scale 1:1250

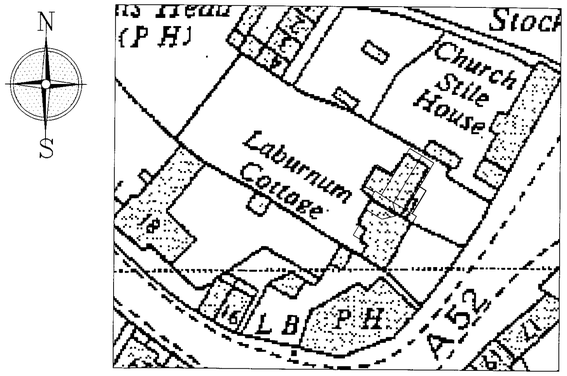

Site plan


Scale 1:500

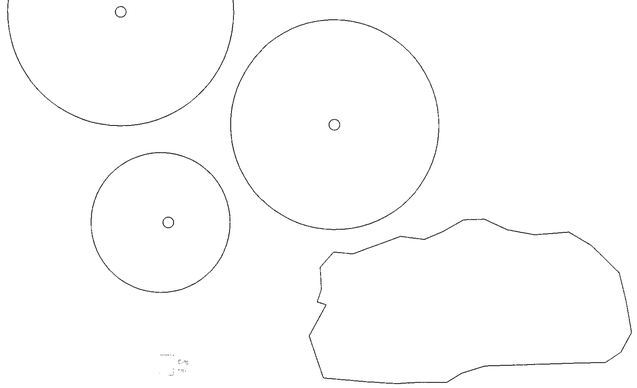

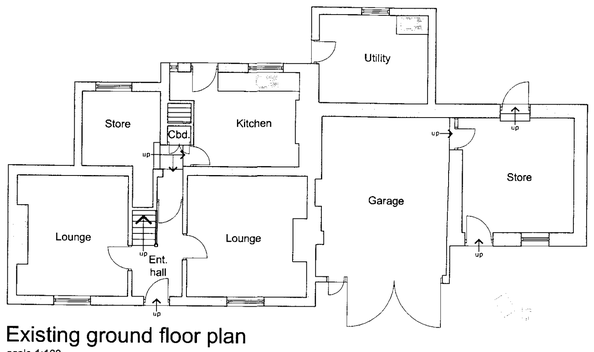

Existing ground floor plan

scale 1:100

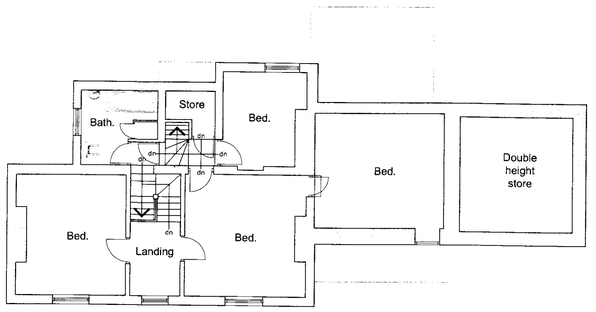

Existing first floor plan

scale 1:100

HULME UPRIGHT MANNING
ARCHITECTS TOWN PLANNERS INTERIOR DESIGNERS

Highpoint
Festival Park
Hanley
Stoke-on-Trent
ST1 5SH

LEEK
MANCHESTER
STOKE-ON-TRENT

Tel: 01782 208600

Fax: 01782 206080

Email - stoke@hum-arch.co.uk

Client

Mr H. Redmaine

Project

Proposed alterations & extensions to
Laburnum Cottage, Church Street, Kingsley

Title

Plan as Existing

Status

Date	Mar 09	Drawn	ME
Scale	As Shown	Checked	
Job Ref.		Drawing No.	Revision
20789		[01]	

Computer File Ref: H:\