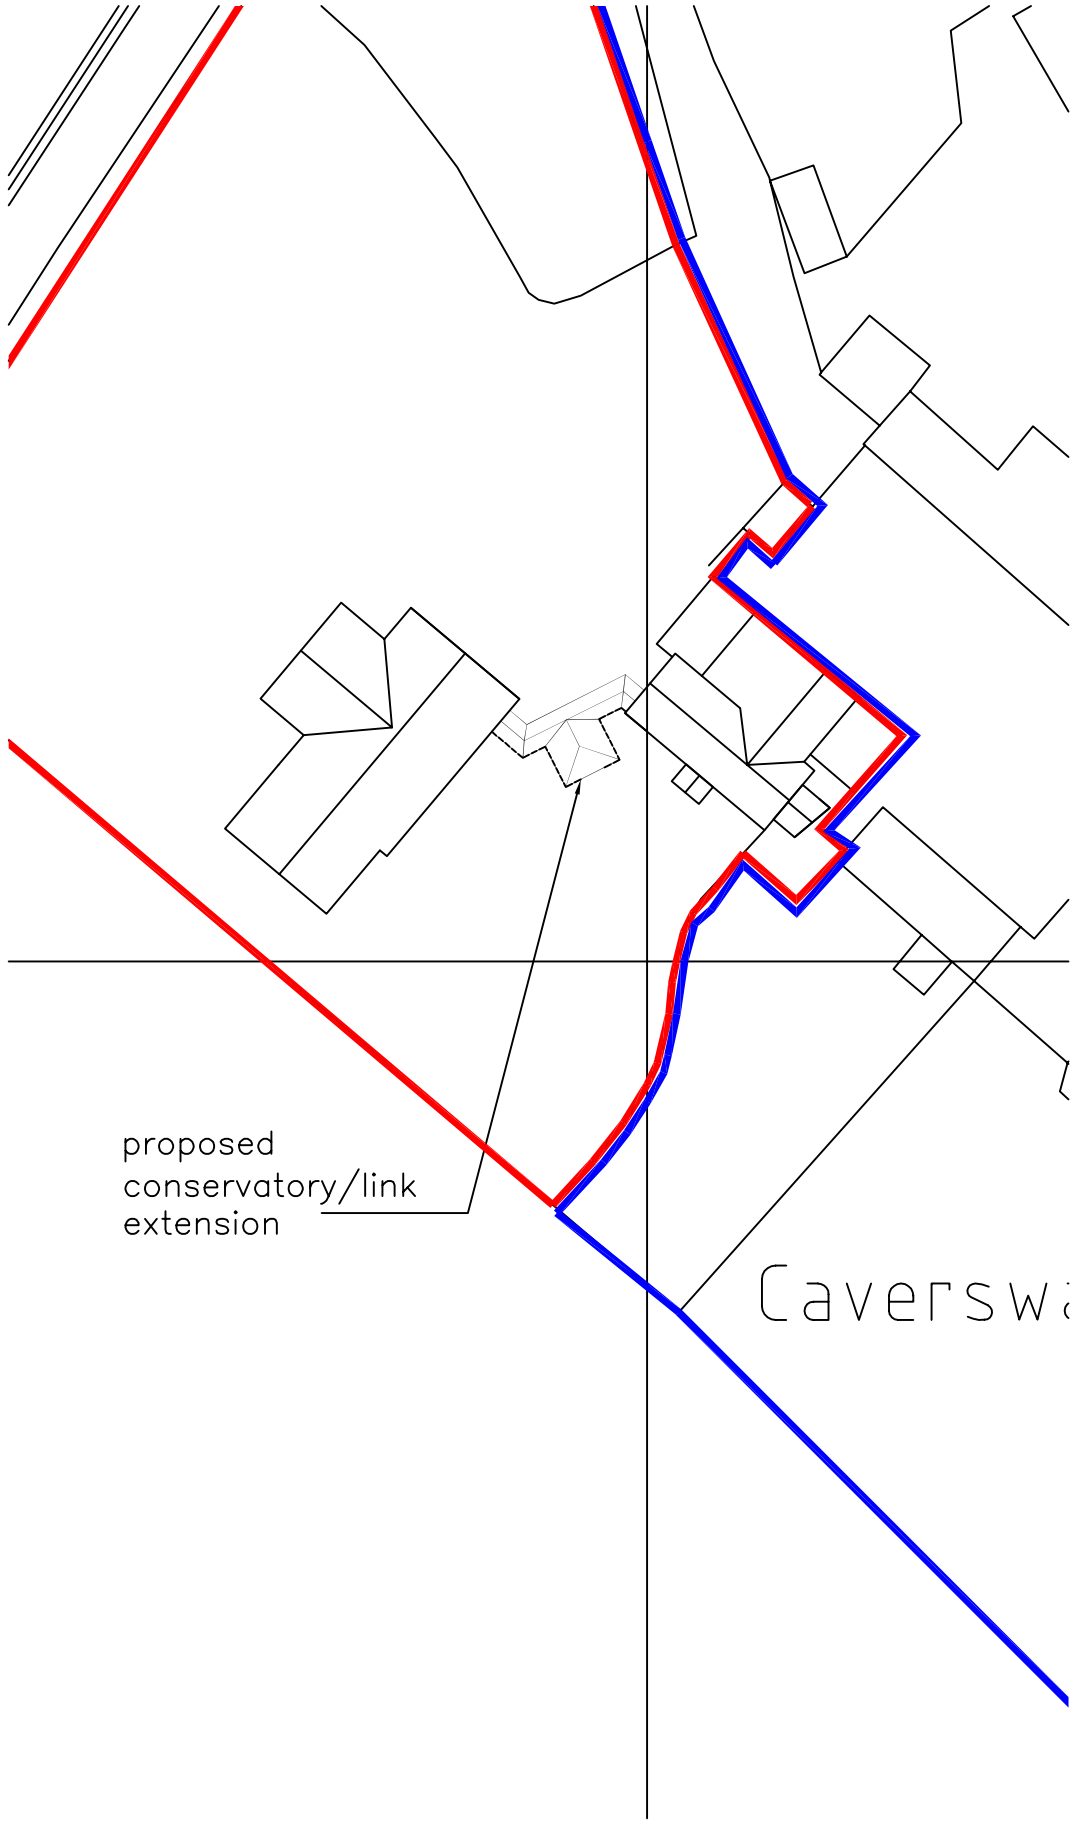

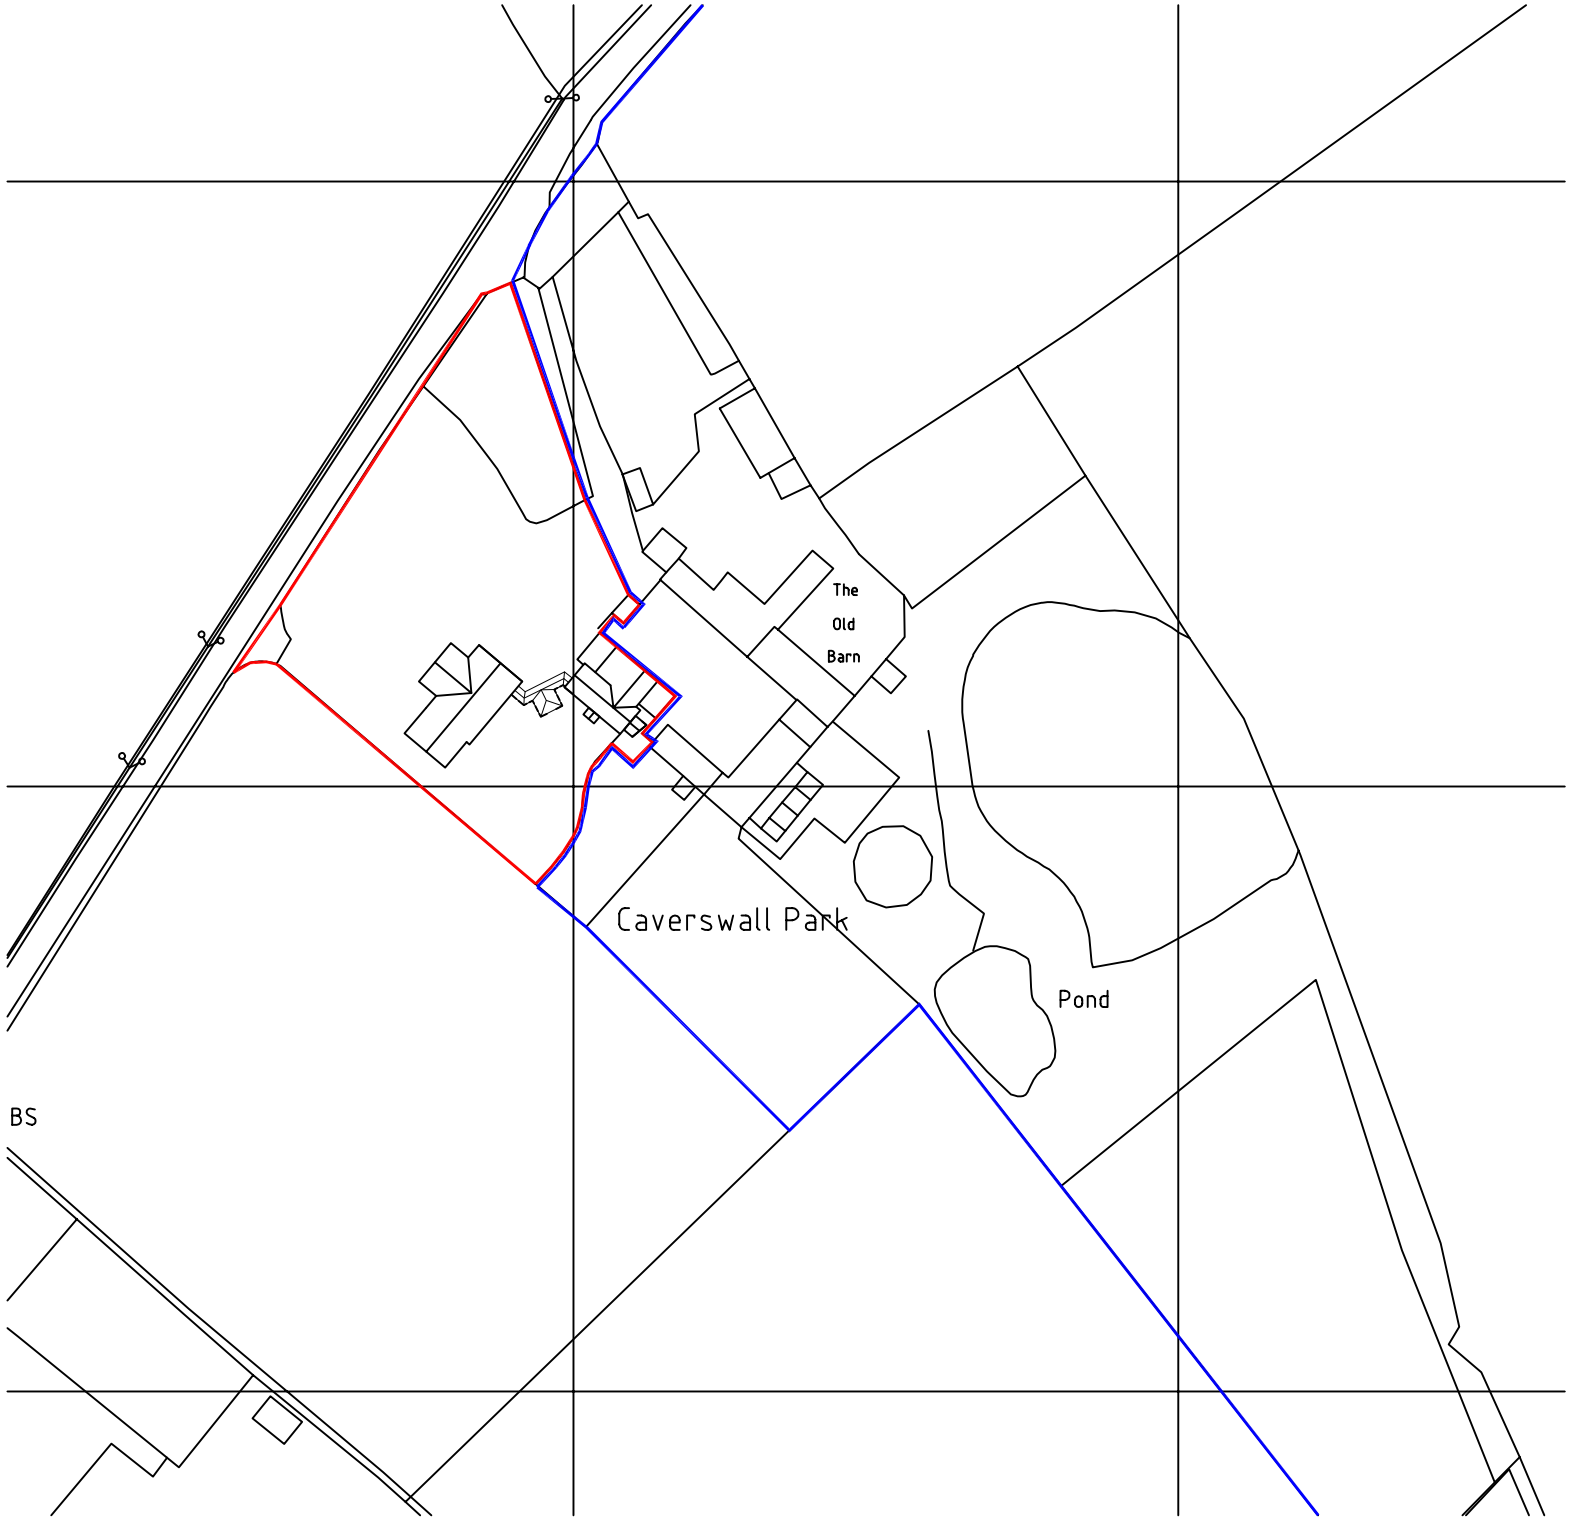

Ordnance Survey (c) Crown Copyright 2010. All rights reserved. Licence number 100020449

KAD
ARCHITECTURAL DESIGN
& SURVEYING SERVICES

'Brelades'
Peacock lane
Hanchurch
Stoke-On-Trent
Staffordshire
ST4 8RZ

tel/fax : 01782 659733

www.kadarchitectural.co.uk
jon@kadarchitectural.co.uk

Copyright

KAD Architectural Design & Surveying Services.

This drawing and the designs depicted may not be reproduced in whole or in part without the prior written permission of KAD Architectural Design & Surveying Services

APPROX
NORTH

REVISIONS & PUBLICATION DATES

Planning Purposes Only

PROJECT NUMBER / DRAWING NUMBER
2156/10/01

CLIENT
Mr & Mrs Young
Caverswall Park Farm
Caverswall Lane
Stoke-On-Trent
ST3 6HP

DRAWING TITLE
Block & Location Plan

FIRST PUBLICATION DATE
May 2010 | Jon Bennett

SCALE :-
1:500, 1:1250 | printed @ A4

PROJECT
Proposed Conservatory/Link Extension at
Caverswall Park Farm
Caverswall Lane
Stoke-On-Trent
ST3 6HP