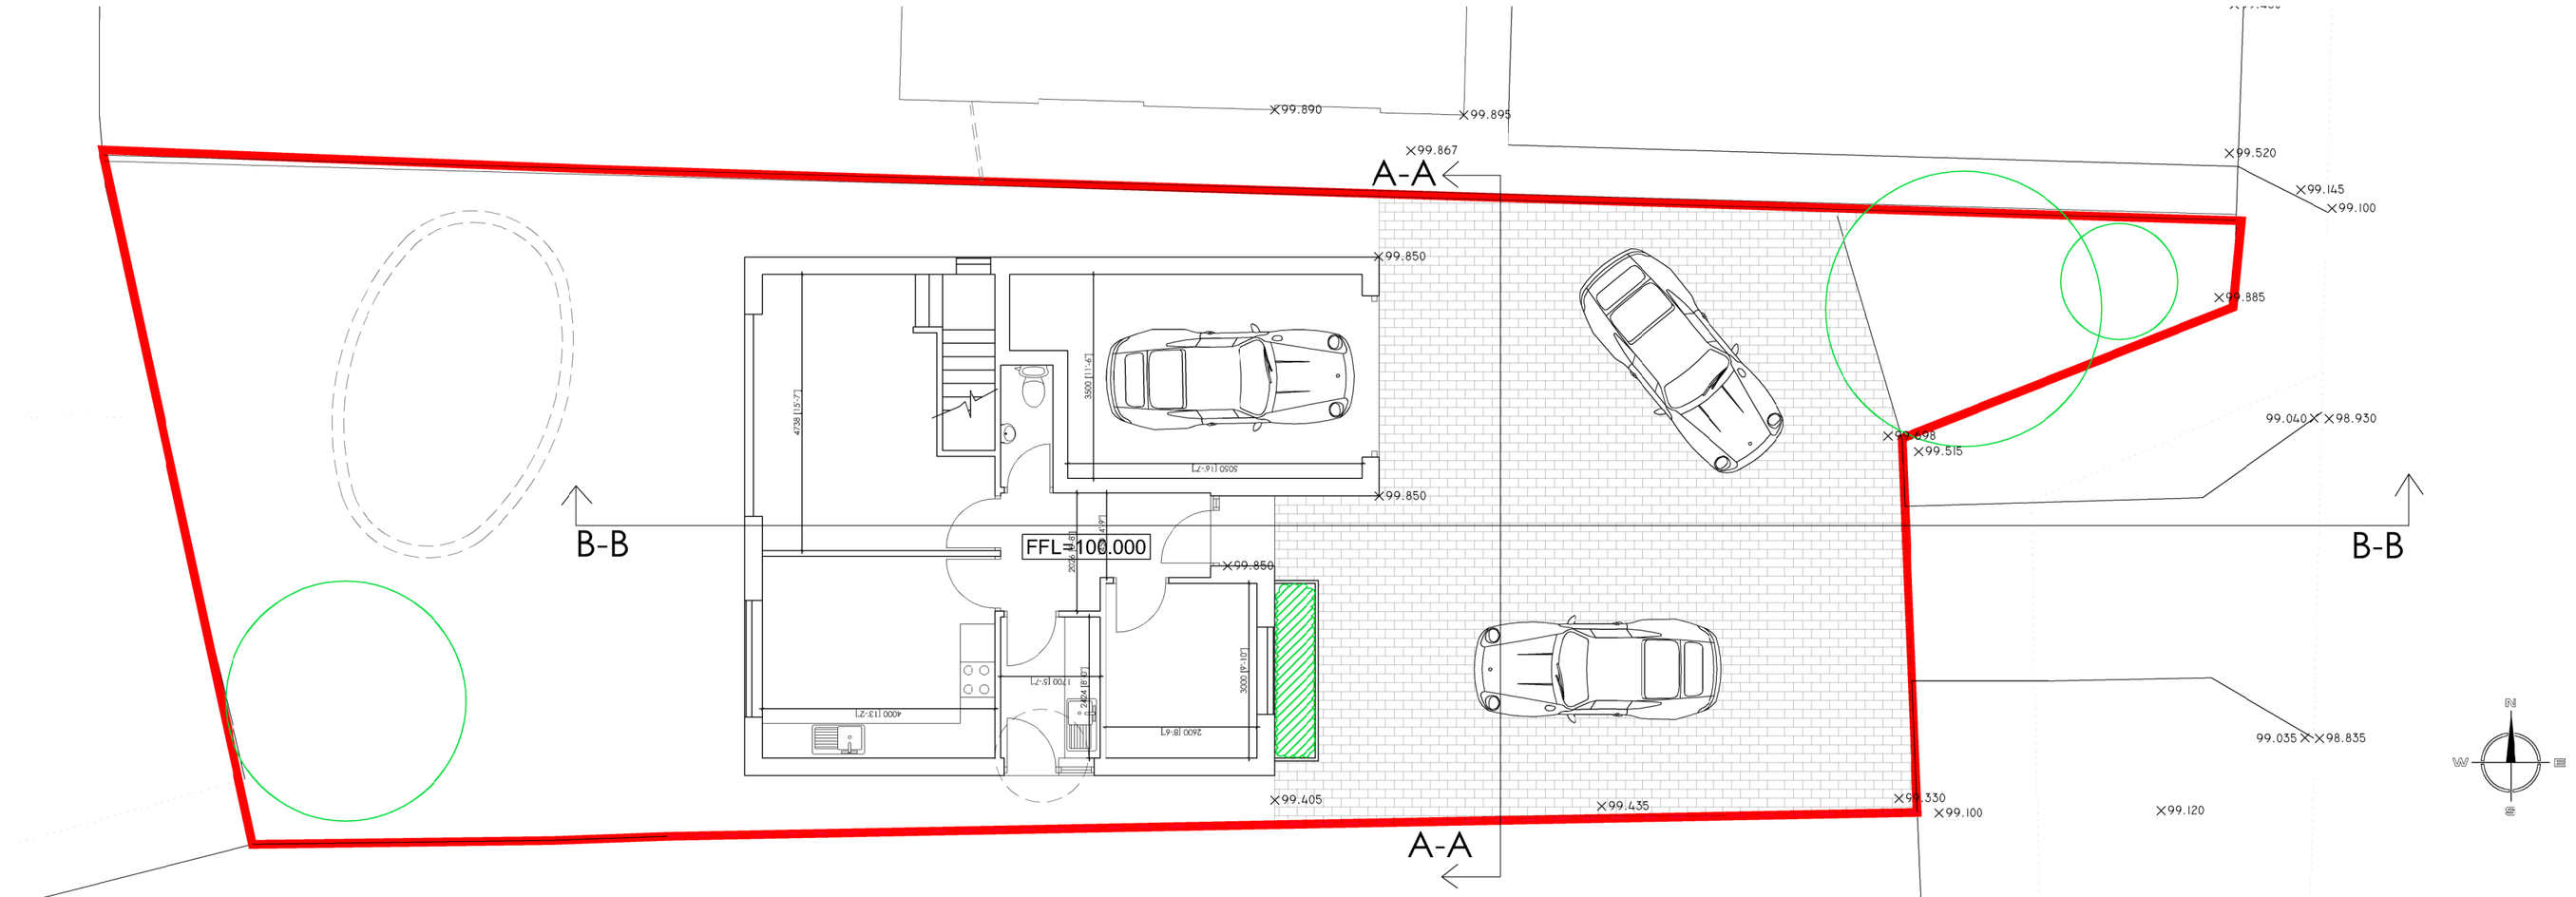

PROPOSED LEVELS 1:100

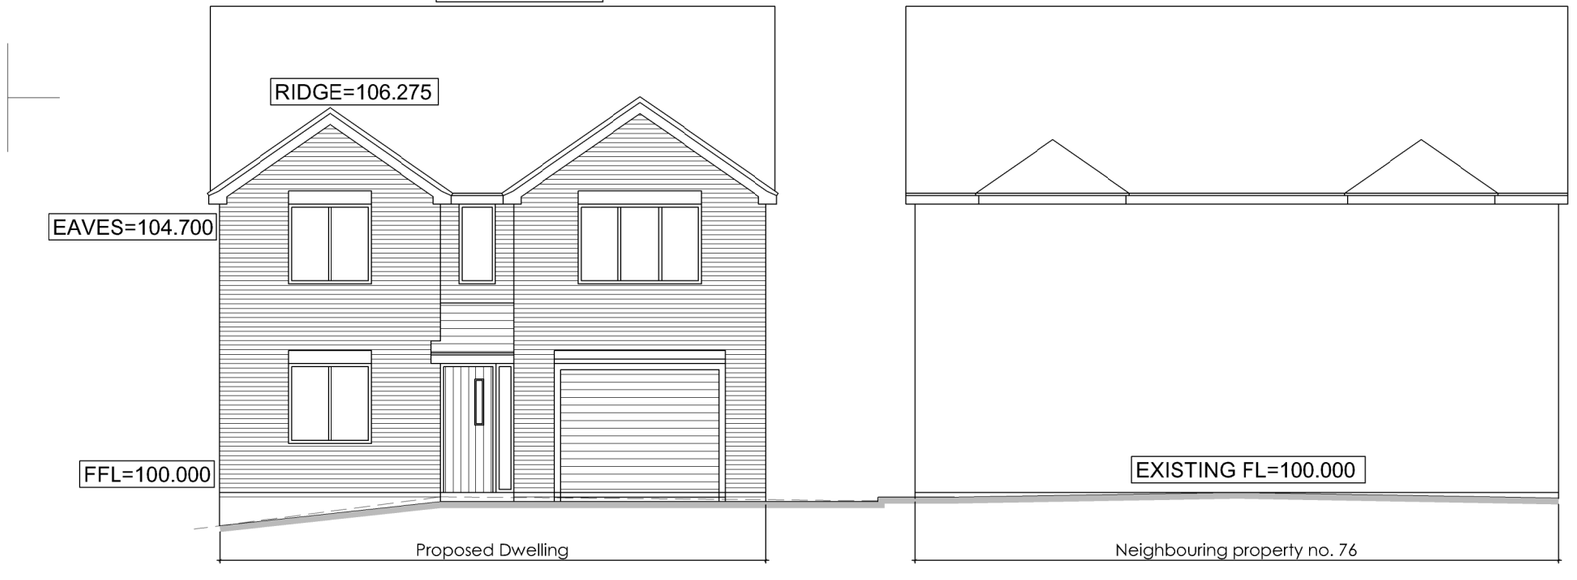

PROPOSED SECTION THROUGH A-A 1:100

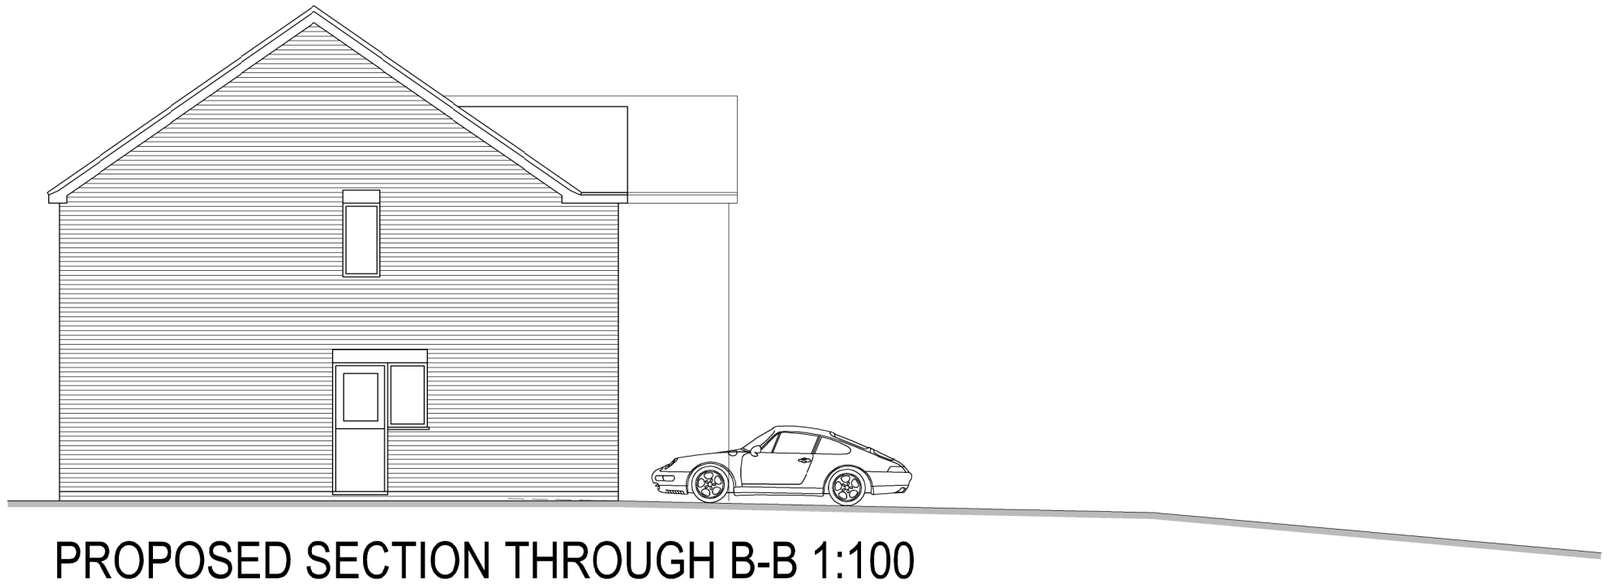

PROPOSED SECTION THROUGH B-B 1:100

Copyright of this drawing is vested in the Architect and it must not be copied or reproduced without consent. Figured dimensions only are to be taken from this drawing. All contractors must visit the site and be responsible for taking and checking all dimensions relative to their work. Hewitt&Carr Architects Ltd are to be advised of any variation between drawings and site conditions.
CLIENTS ARE ADVISED TO CLARIFY DIMENSIONS WITH THE ARCHITECT PRIOR TO SETTING OUT AND NOT TO SCALE FROM THE DRAWING

Rev.	Drawn	Comments	Date

Hewitt&Carr Architects
A: DaisyBank House I 17-19 Leek Road I Cheadle I ST10 1JE
T: 01538 756888
E: enquiries@hcarchitects.co.uk
W: www.hcarchitects.co.uk

Client
Mr and Mrs Lovatt

Prcject
Proposed new dwellng adjacent 76 Tean Road, Cheadle, ST10 1LY

Title
Proposed Levels

PLANNING

Status
Planning

Date DEC 2018
Drawn HMM
Scale @A2 1:100
Checked

Prcject No 00508
Drawing No. AL(0)13
Rev

File Ref: H:\