10/00390/PNOT-1

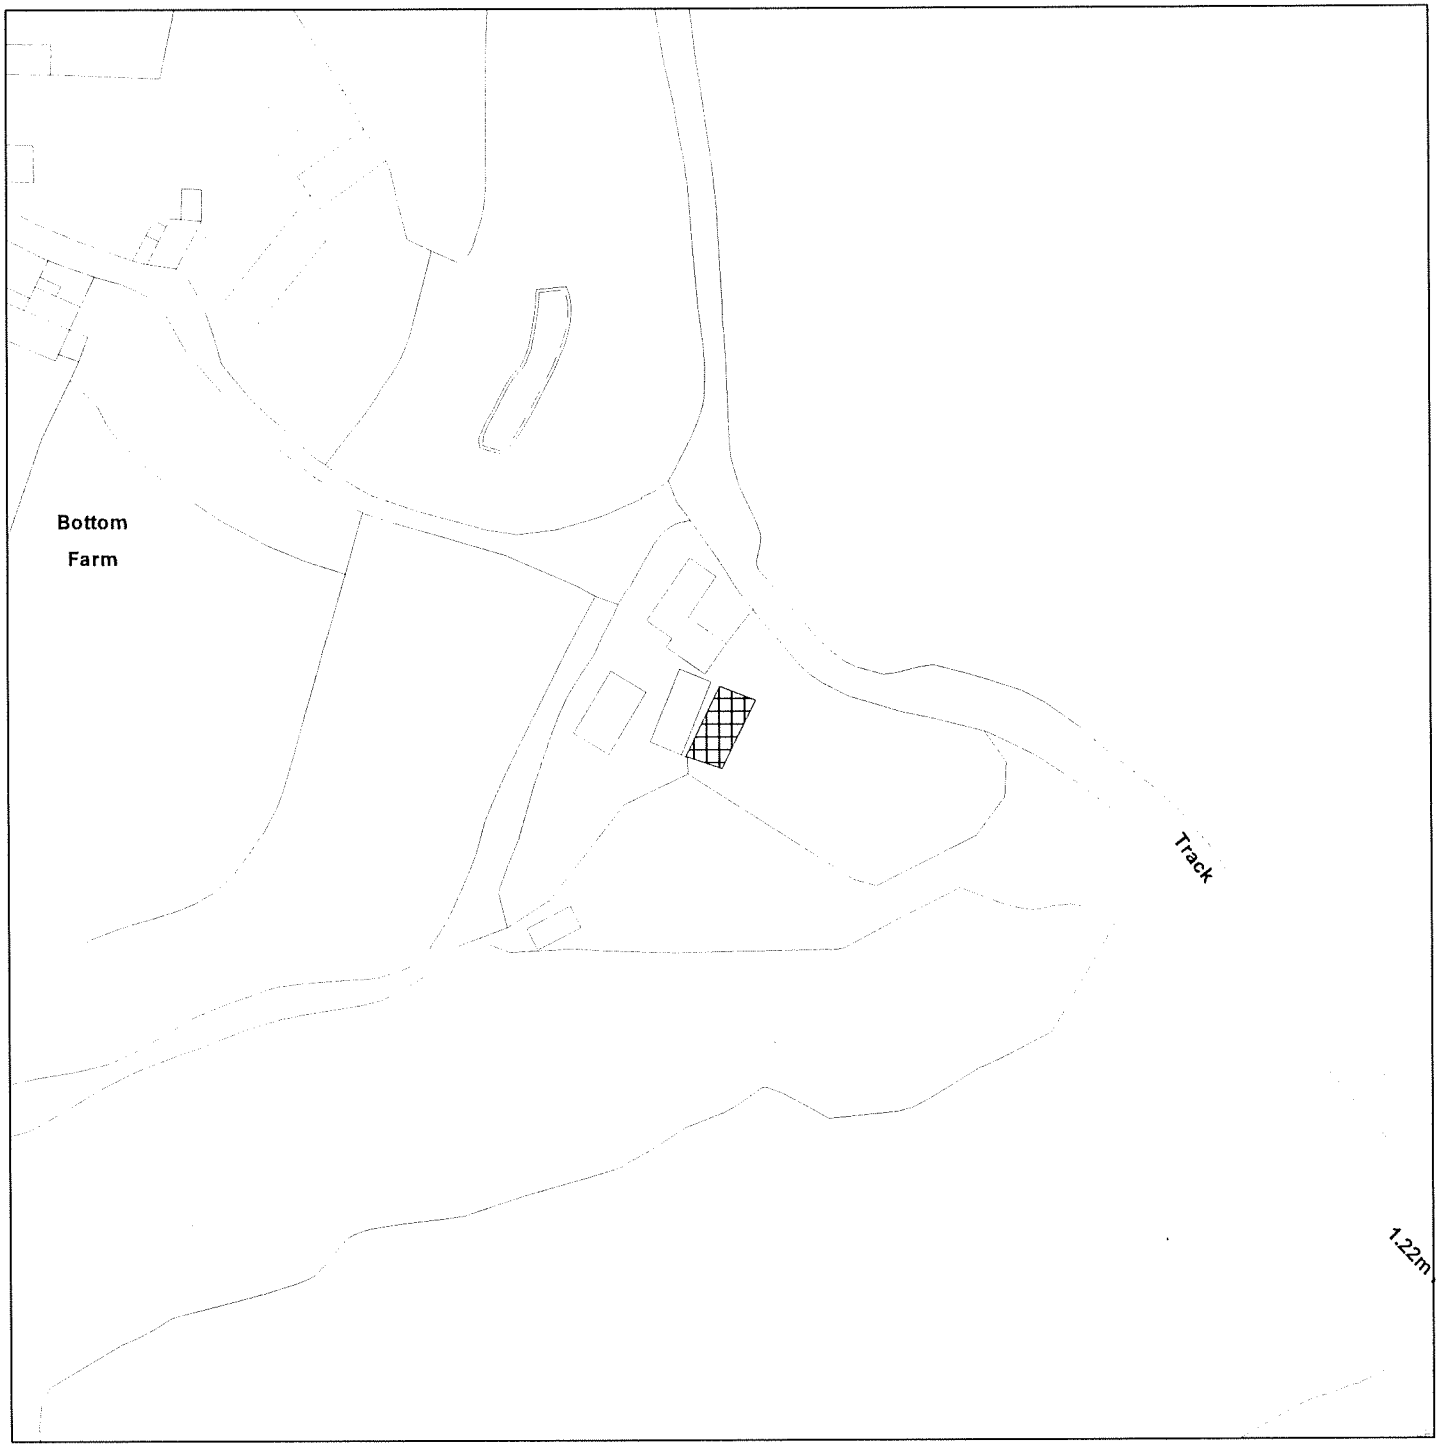

Scale : 1:1250

Reproduced from the Ordnance Survey map with the permission of the Controller of Her Majesty's Stationery Office © Crown Copyright 2000.

Unauthorised reproduction infringes Crown Copyright and may lead to prosecution or civil proceedings.

Organisation	Not Set
Department	Not Set
Comments	
Date	01 June 2010
SLA Number	Not Set

*Produced using ESRI (UK)'s MapExplorer 2.0 - **http://www.esriuk.com***



Planning Portal

10/[illegible]90/ NOT/TL 11 MAY 2010 - S M

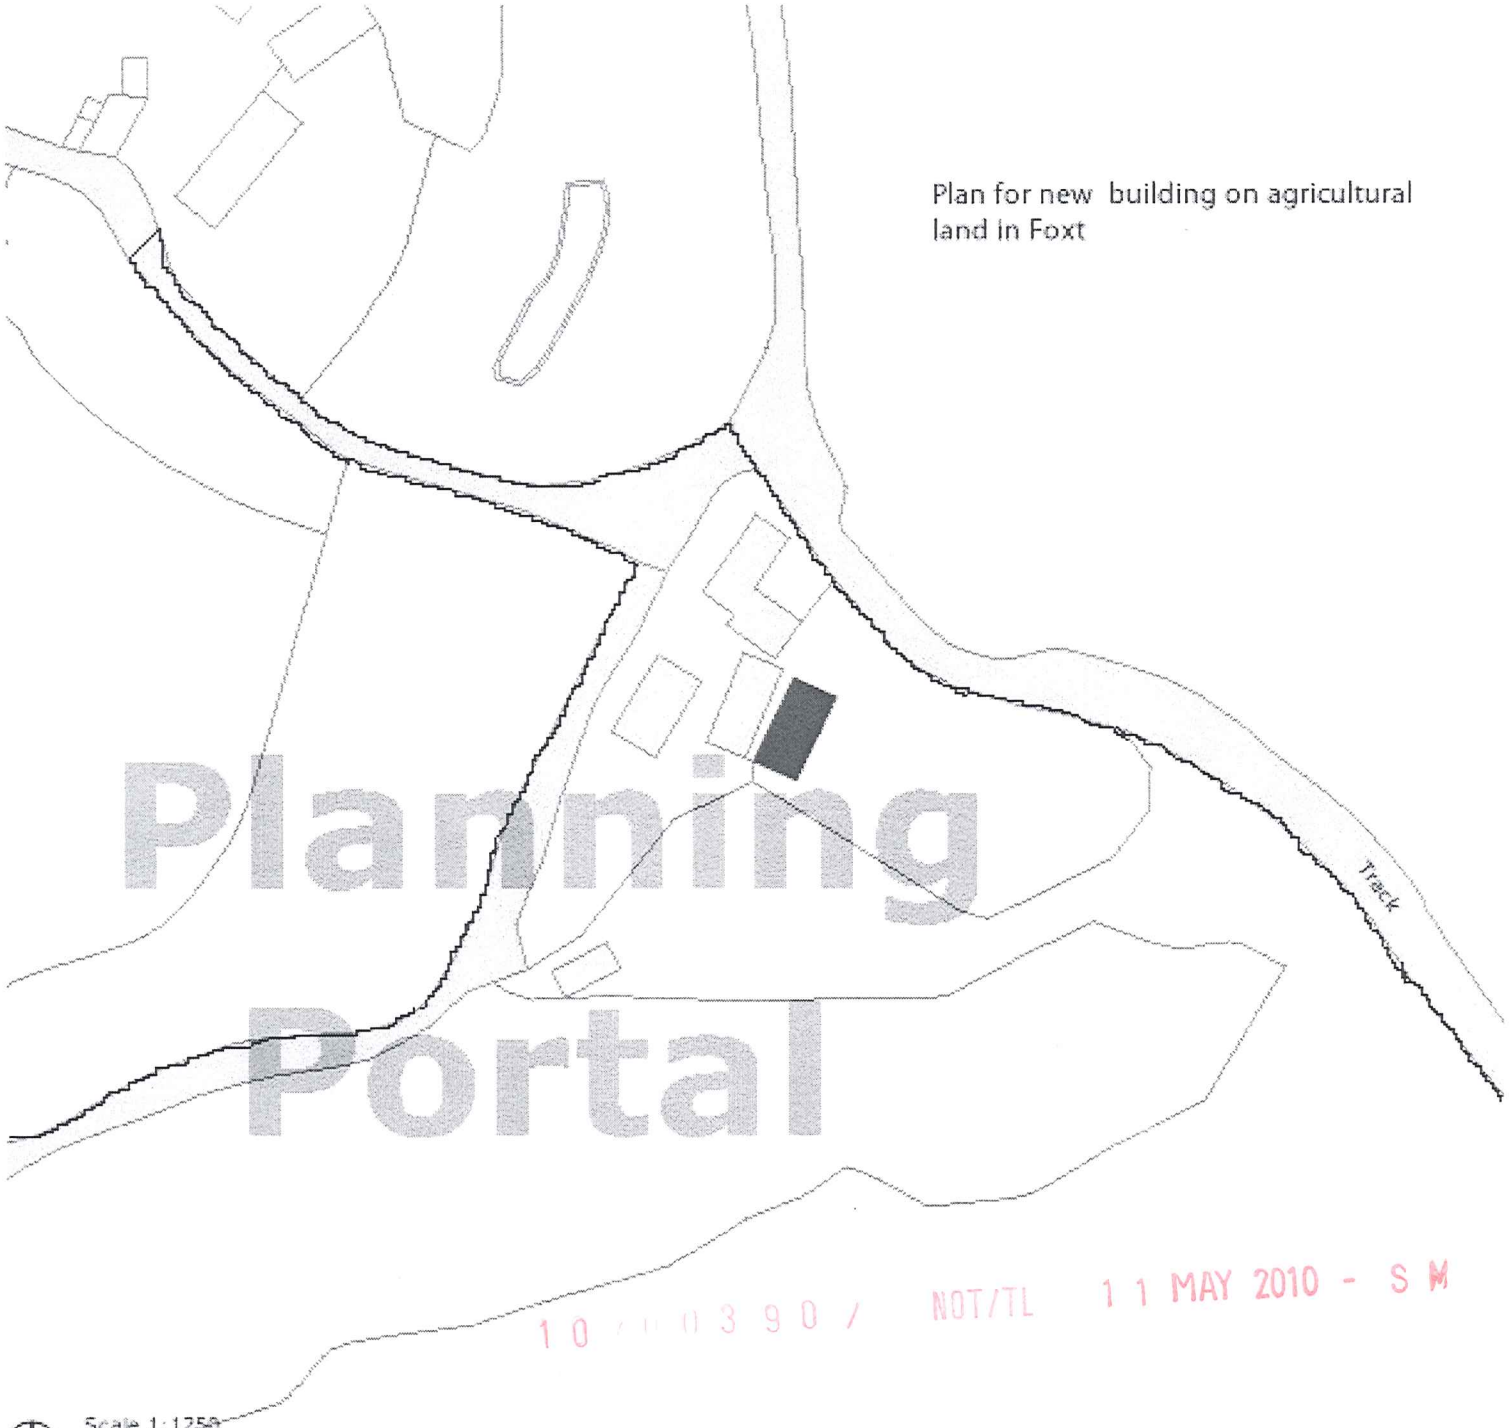

Plan for new building on agricultural land in Foxt

Planning Portal

10/00390/ NOT/TL 11 MAY 2010 - S M

Scale 1:1250

0 0.1km

Crown Copyright. All rights reserved. Licence number 100037570