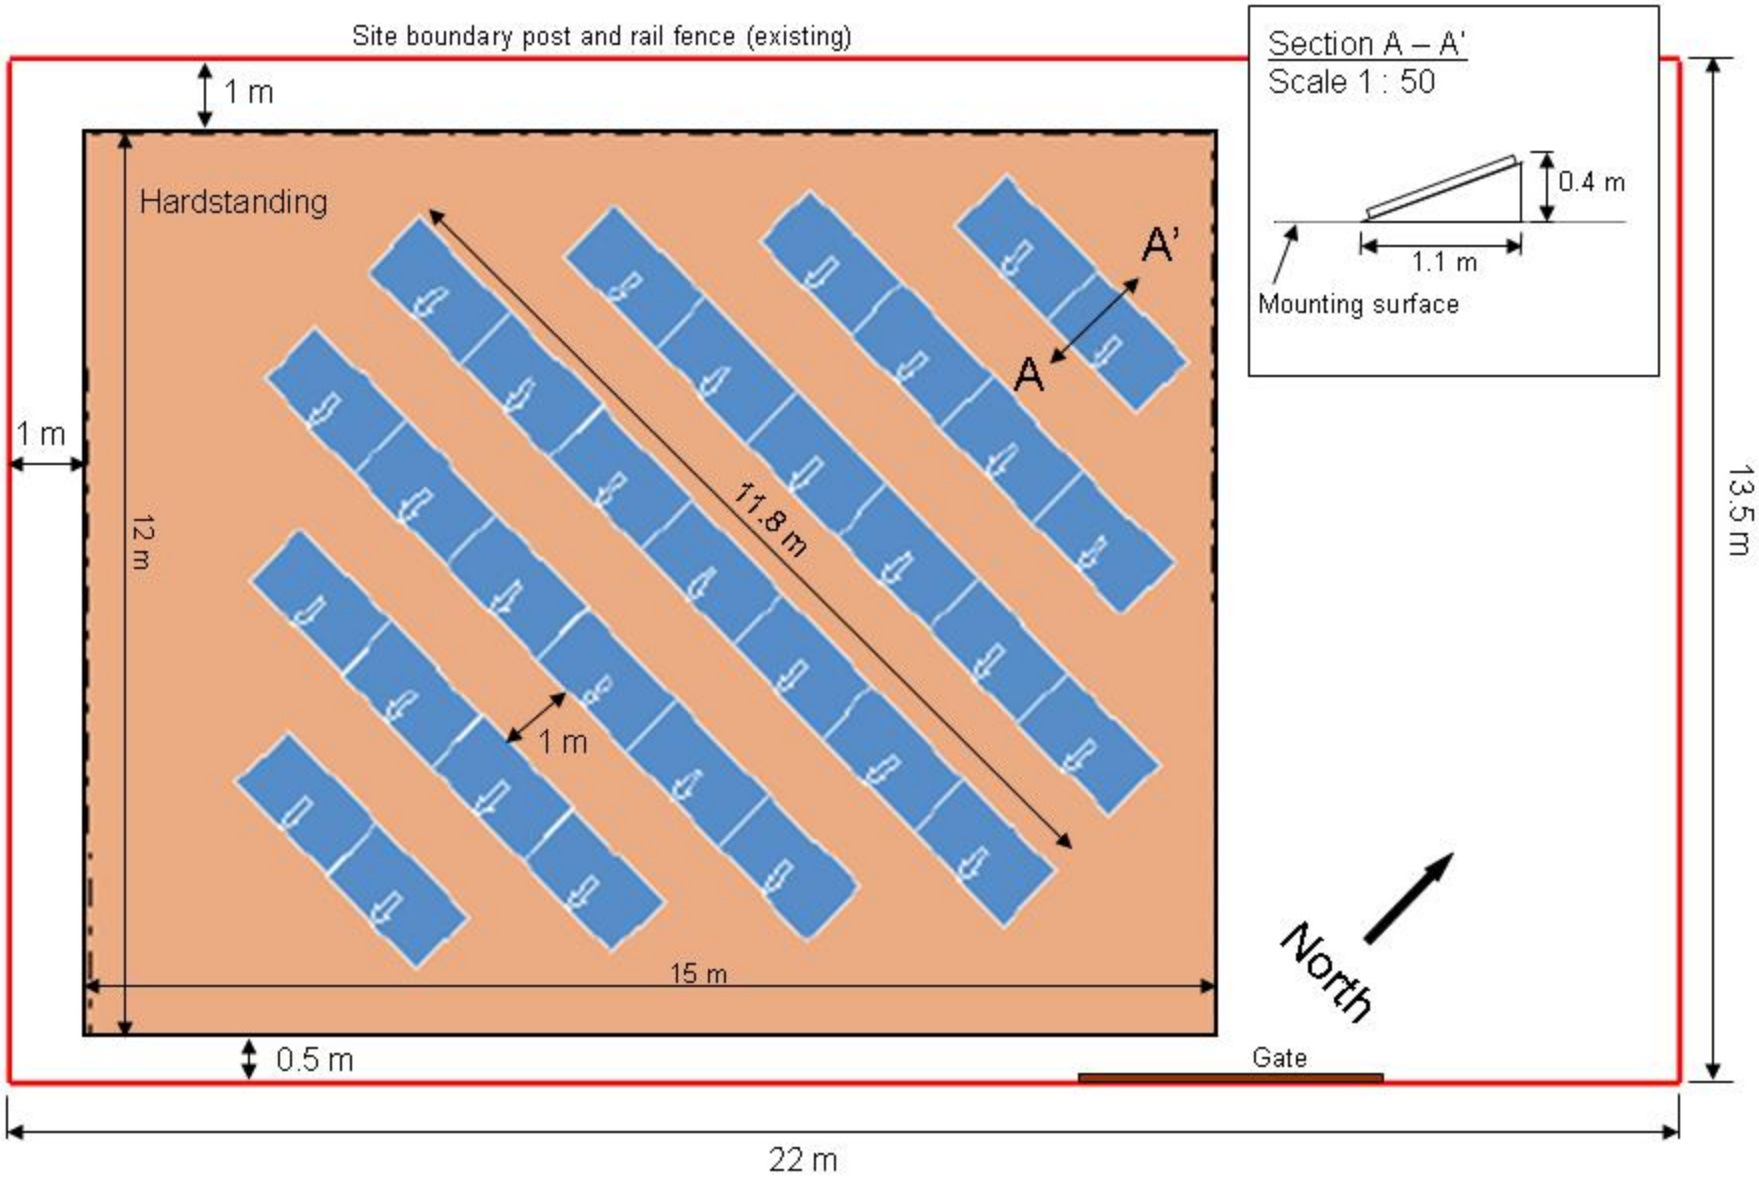

Plan view of Solar Panel layout proposed

Scale 1 :100

1 m