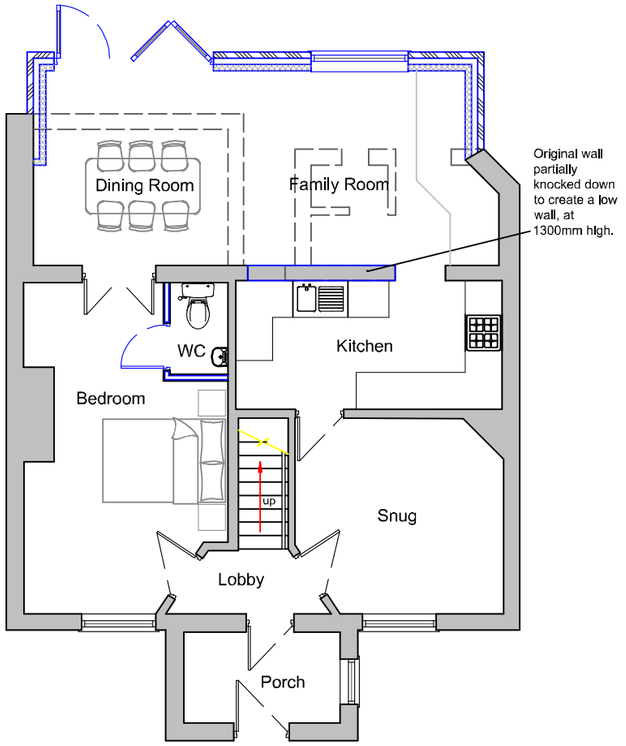

Ground Floor Plan

Metres

1 2 3 4 5 10

SCALE 1:100

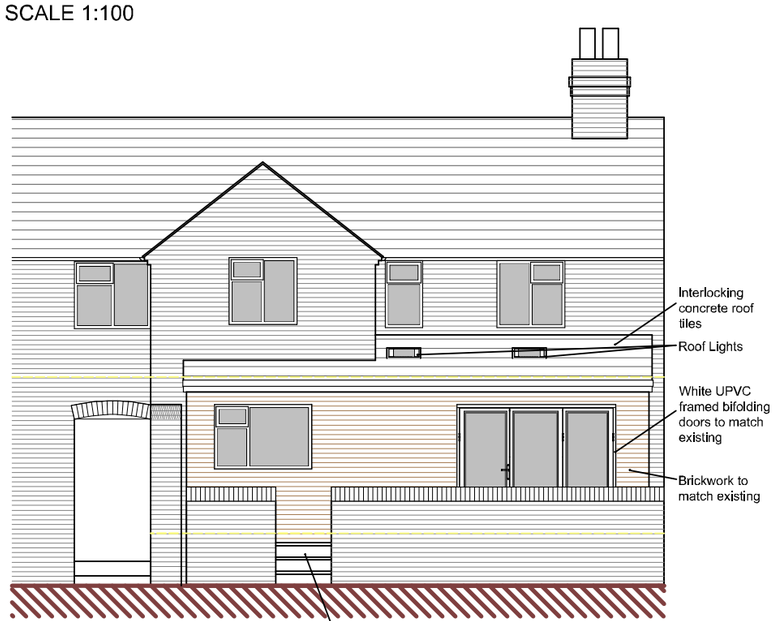

Rear Elevation

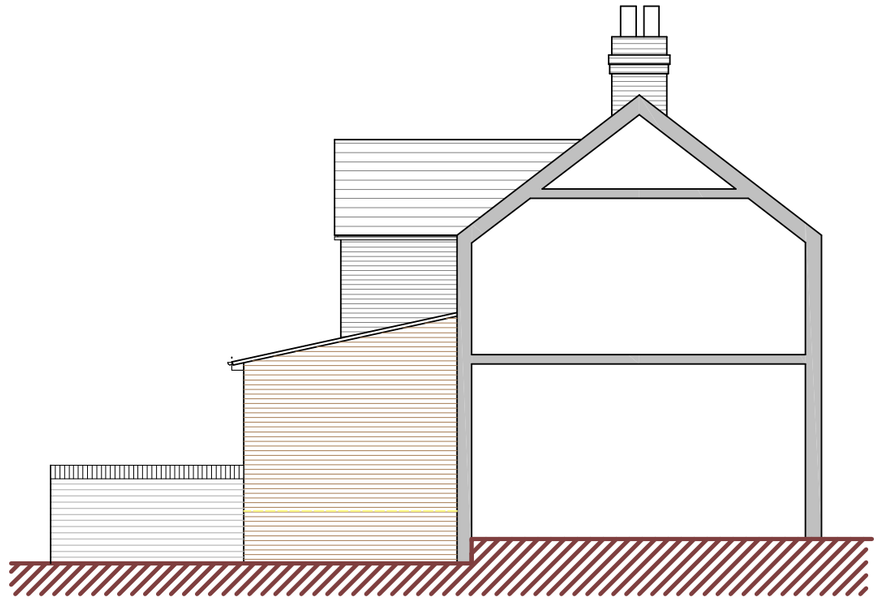

Side Elevation

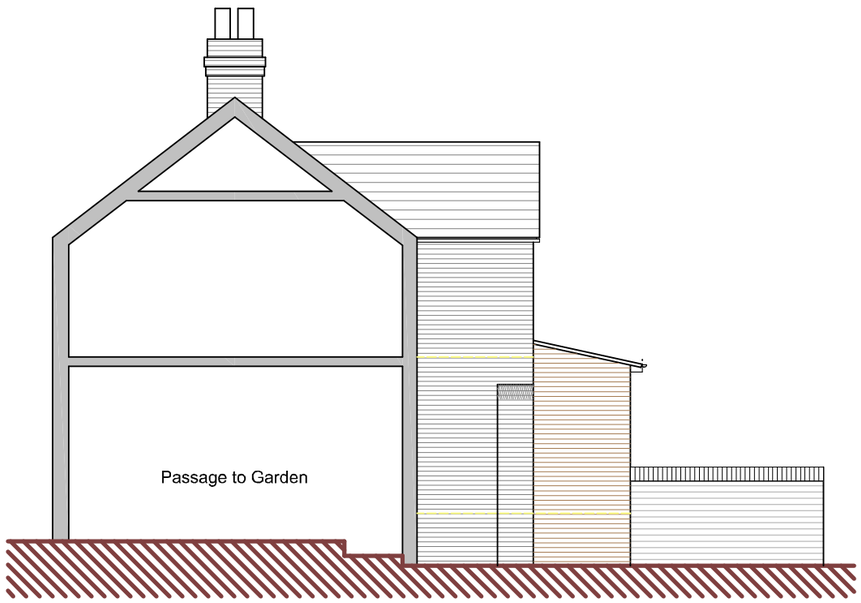

Side Elevation

DBD Architectural Consultancy Ltd ©2018

1. Copyright is vested with DBD Architectural Consultancy Ltd.

2. All dimensions to be checked on site before proceeding.

3. Contractor to check/adjust dimensions of new work to suit existing conditions.
Do not assume existing structure or details are plumb, square or level.

4. Contractor must notify the architect of any discrepancies before proceeding.

5. All drawings to be read in conjunction with all other consultants drawings and specs.

Rev	Date	Description
A	10.01.19	Ammended to suit clients comments

DBD Architectural Consultancy

DBD Architectural Consultancy Ltd
50 Broad Street, Leek,
Staffordshire, ST13 5NS
01538 383118
mail@dbdconsultants.co.uk
www.dbdconsultants.co.uk

Mr and Mrs Lycett-Wallett
9 Nabhill Avenue
ST13 8EF
Client

Proposed Rear Extension
Project

Title
Plans Plans and Elevations

Stage: Planning
Size: A3
Scale: 1:100
Dated: 07.01.19
Job No: 1875
Drawing Number: PL 03A

Initial draft scheme for comments