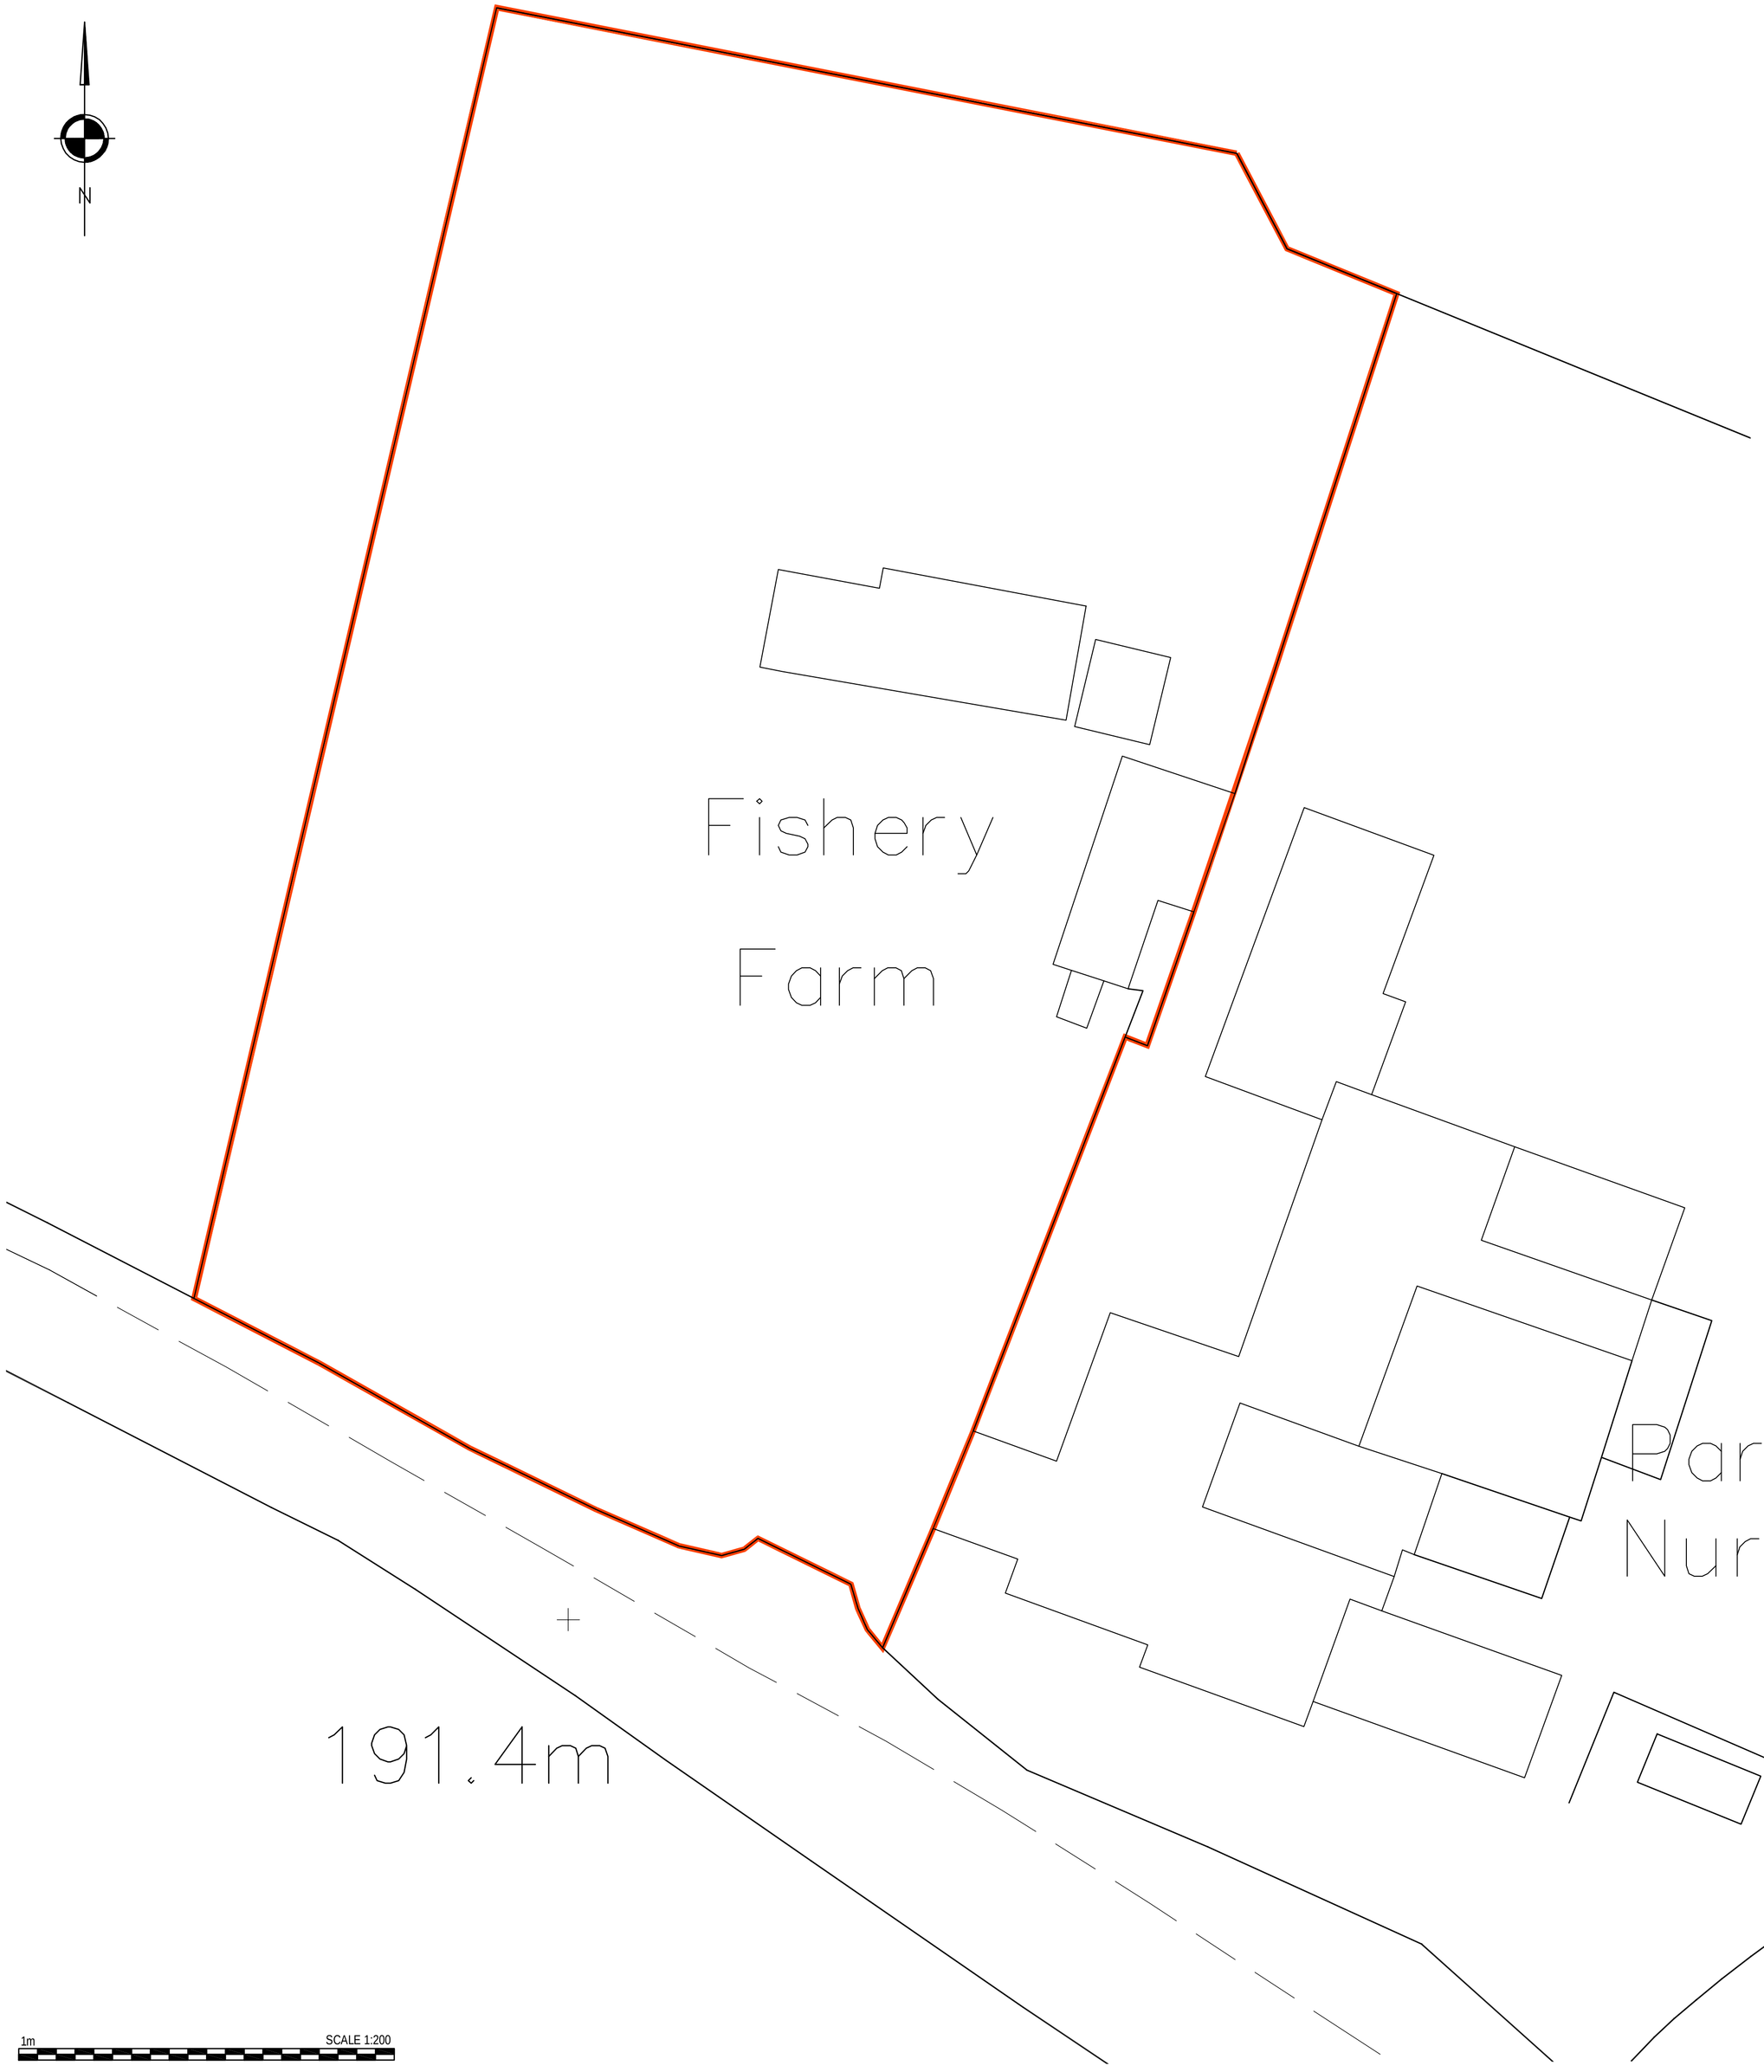

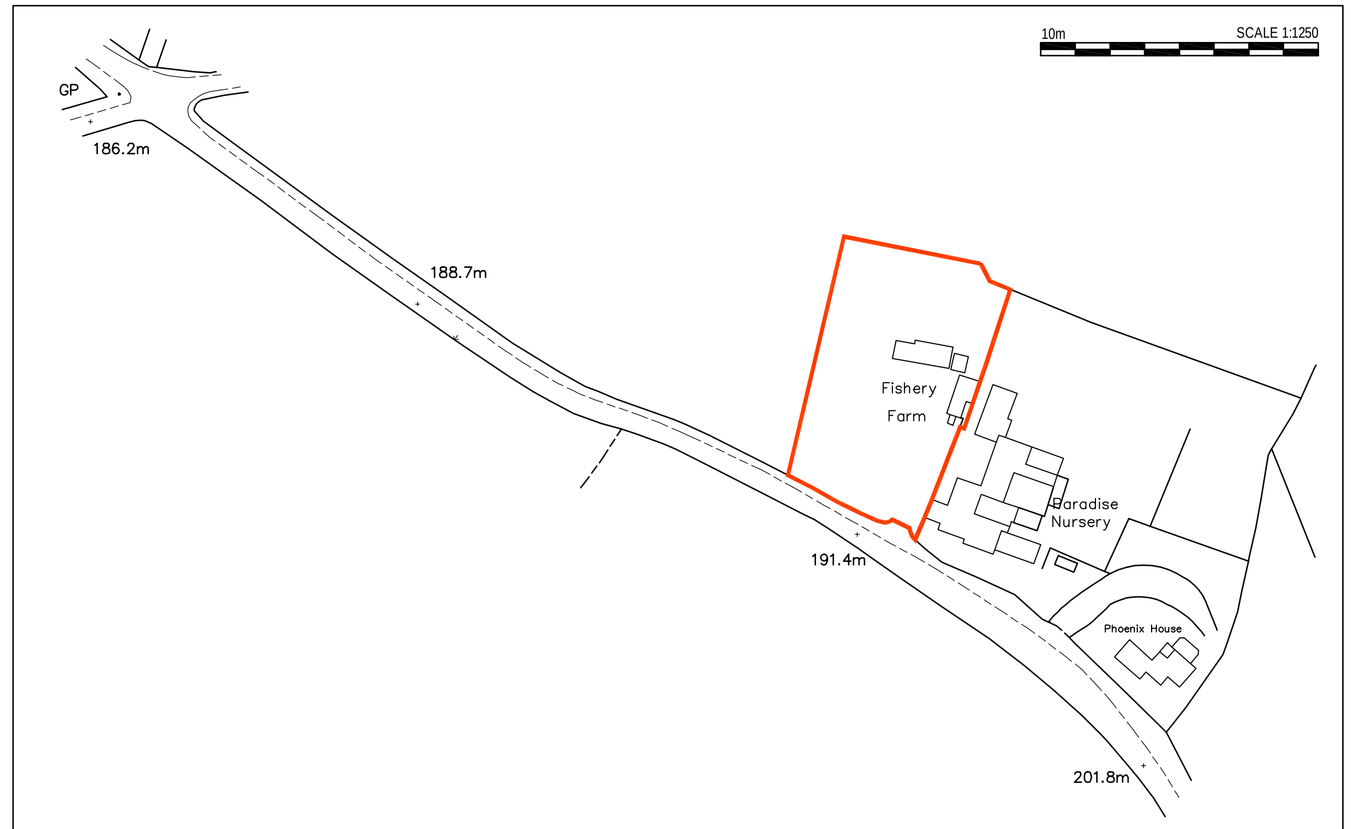

Ordnance Survey ? Crown Copyright 2010. All rights reserved. Licence number 100020449

LOCATION PLAN SCALE 1:1250

Rev	Details	Date	By

The copyright of this drawing and design is vested in the Architect and must not be copied or reproduced without written consent. All dimensions given are to be verified on site by the responsible contractor. This drawing must not be scaled.

Barnett Ratcliffe Partnership

Architects and Development Consultants

The Old Library Rowley Street
Stafford ST16 2RH
Tel: 01785 255088
Fax: 01785 259369
Email: info@barnettratcliffe.co.uk

Client

DR SHEVLIN

Project

PROPOSED GARDEN ROOM AT FISHERY FARM, WINNOTHDALE, TEAN

Drawing

EXISTING SITE AND LOCATION PLAN

Scale **1:200**	@Sheet Size **A1**	
Drawn By **CM**	Date **02.10**	Status **PL**
Check By		
Drawing Number **1001/07/PL/01**		Revision