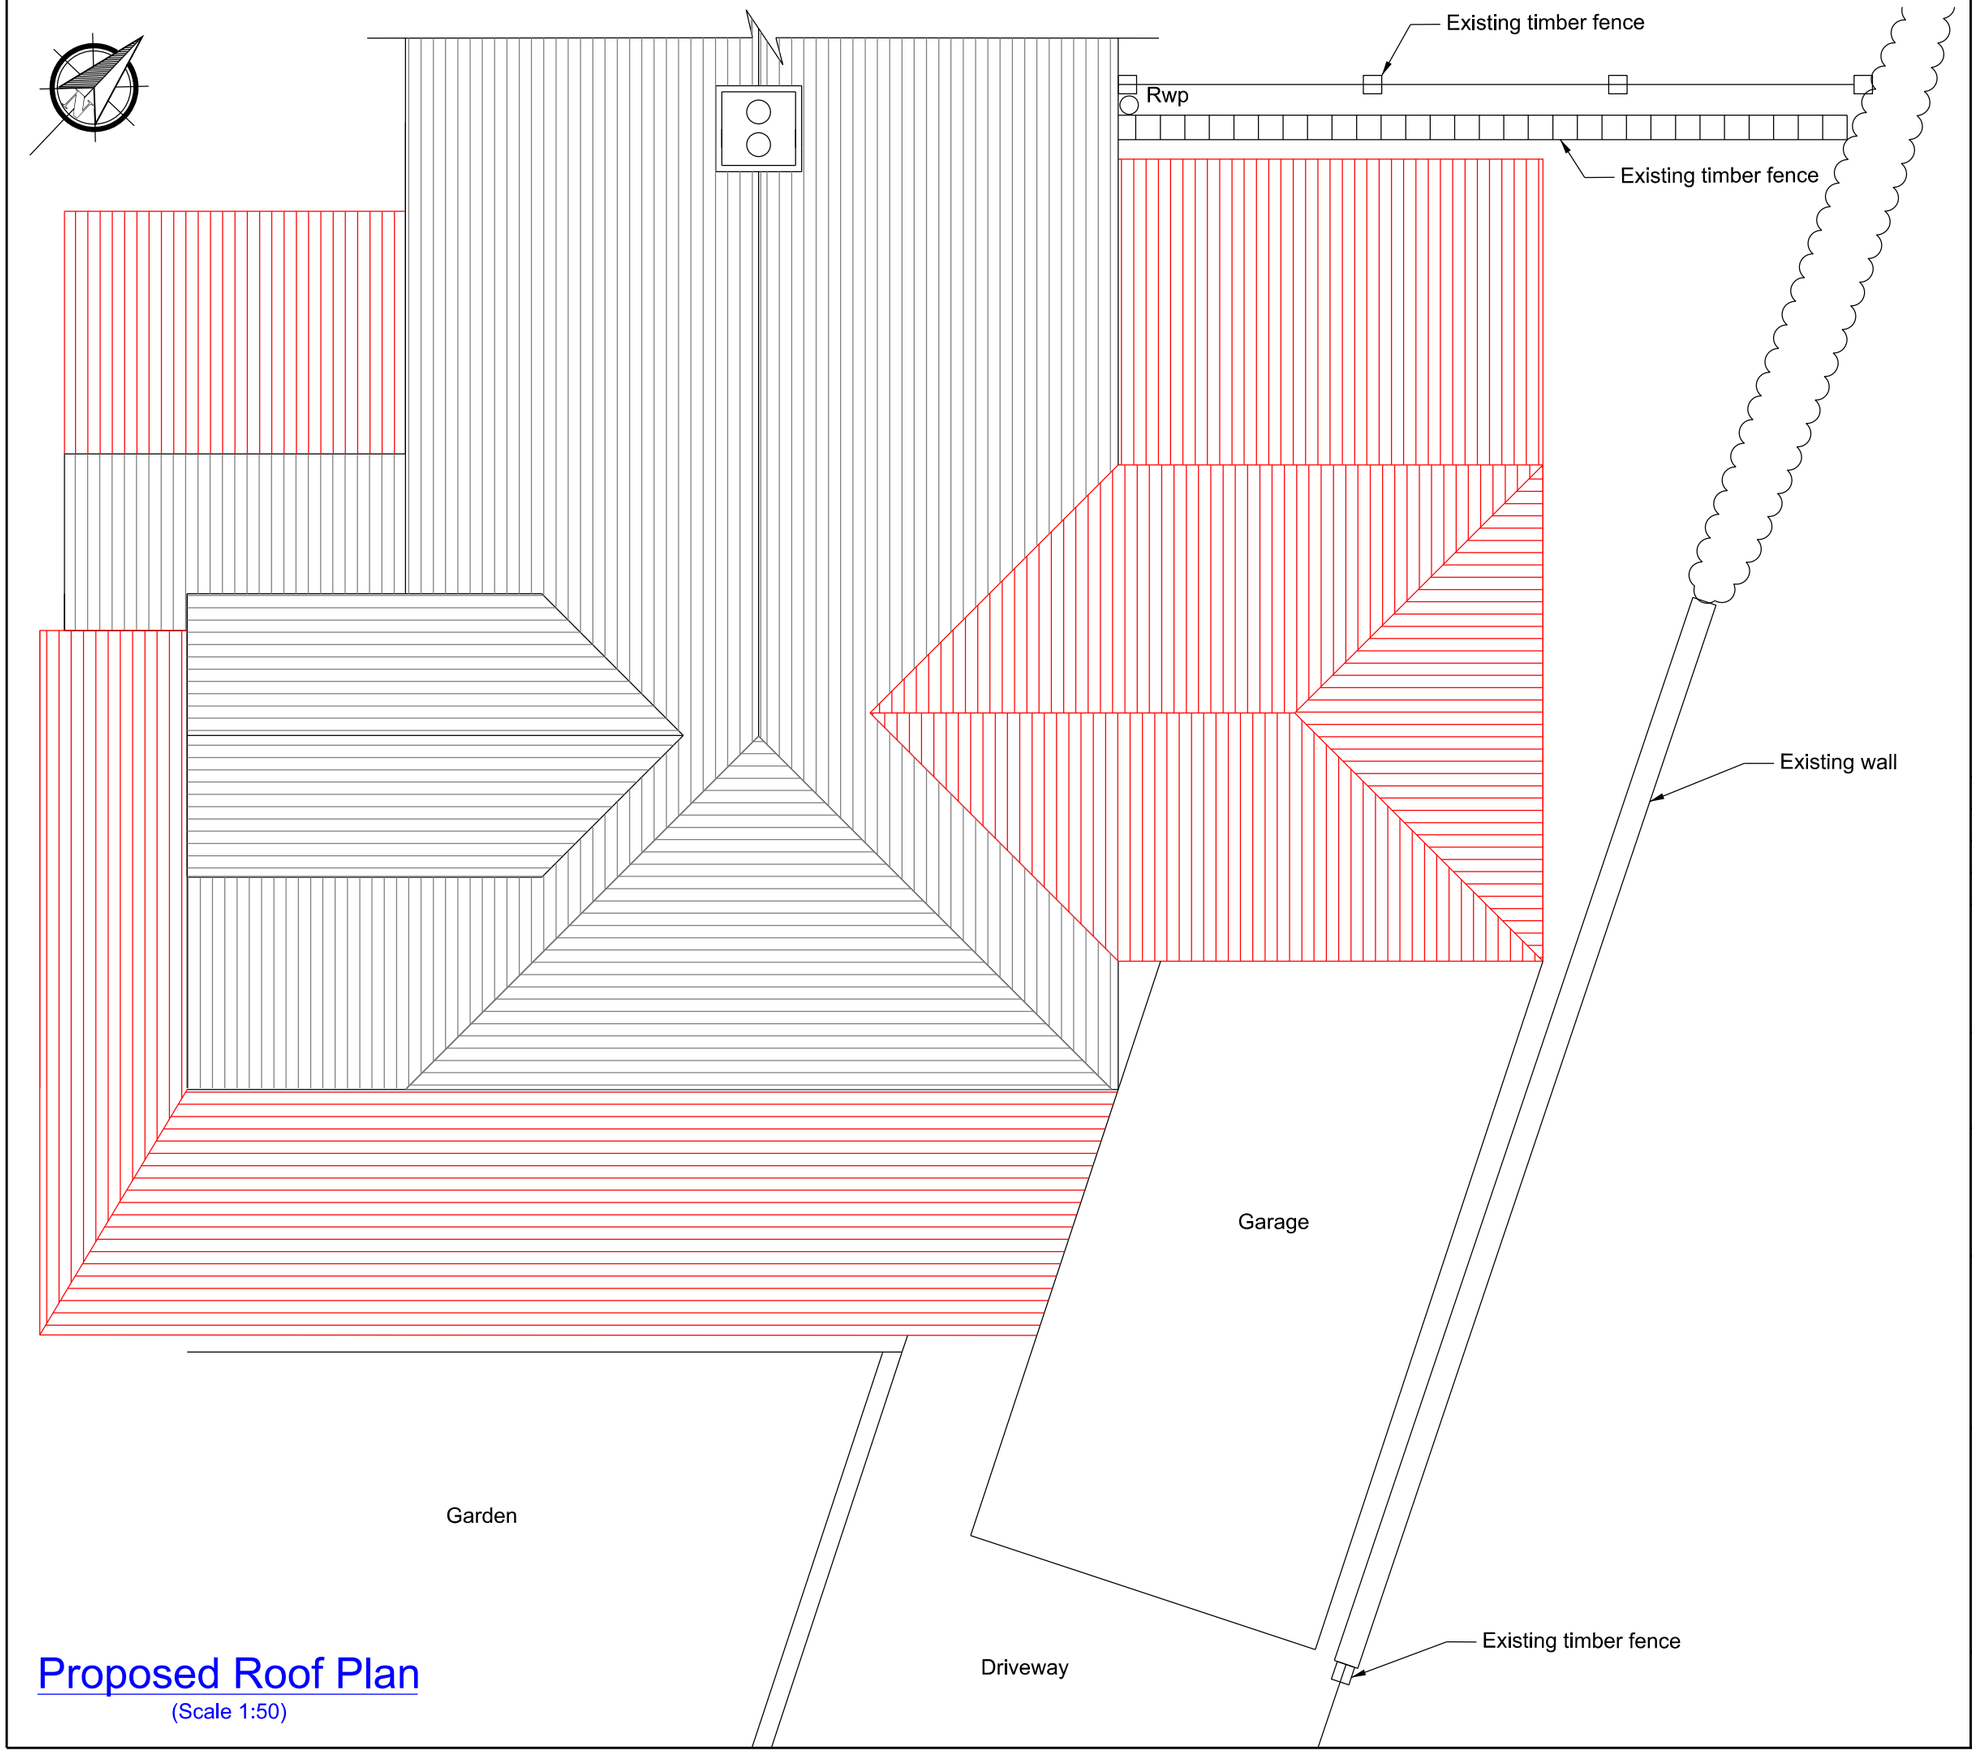

Proposed Roof Plan
(Scale 1:50)

Notes:

1. All dimensions in metres.
2. Dimensions (*) =approximate
3. Proposed extension walls,roof material and colour to work in harmony with the existing house

Key:

Proposed Devlopment
Existing Features

REV	DATE	REVISION DETAILS	DRAWN	CHKD	APPRD
A	14.01.19	PLANNING APPLICATION	DT	DT	

CLIENT:
9 Oakwood Road
Leek
Staffordshire
ST13 8LW

CLIENT REFERENCE:
1004_PA

PROJECT:
PROPOSED EXTENSION

DRAWING TITLE:
PROPOSED ROOF PLAN

A3

PD
PRECISION DRAUGHTING LTD
SOMERTON HOUSE
17 SOMERTON ROAD
WERRINGTON
STAFFORDSHIRE
ST9 0JH
MOB: 07534 720335
EMAIL: precision-draughting@hotmail.com

SCALE	DOCUMENT NUMBER	REV
-	PLN-10007	A