T3

QMS

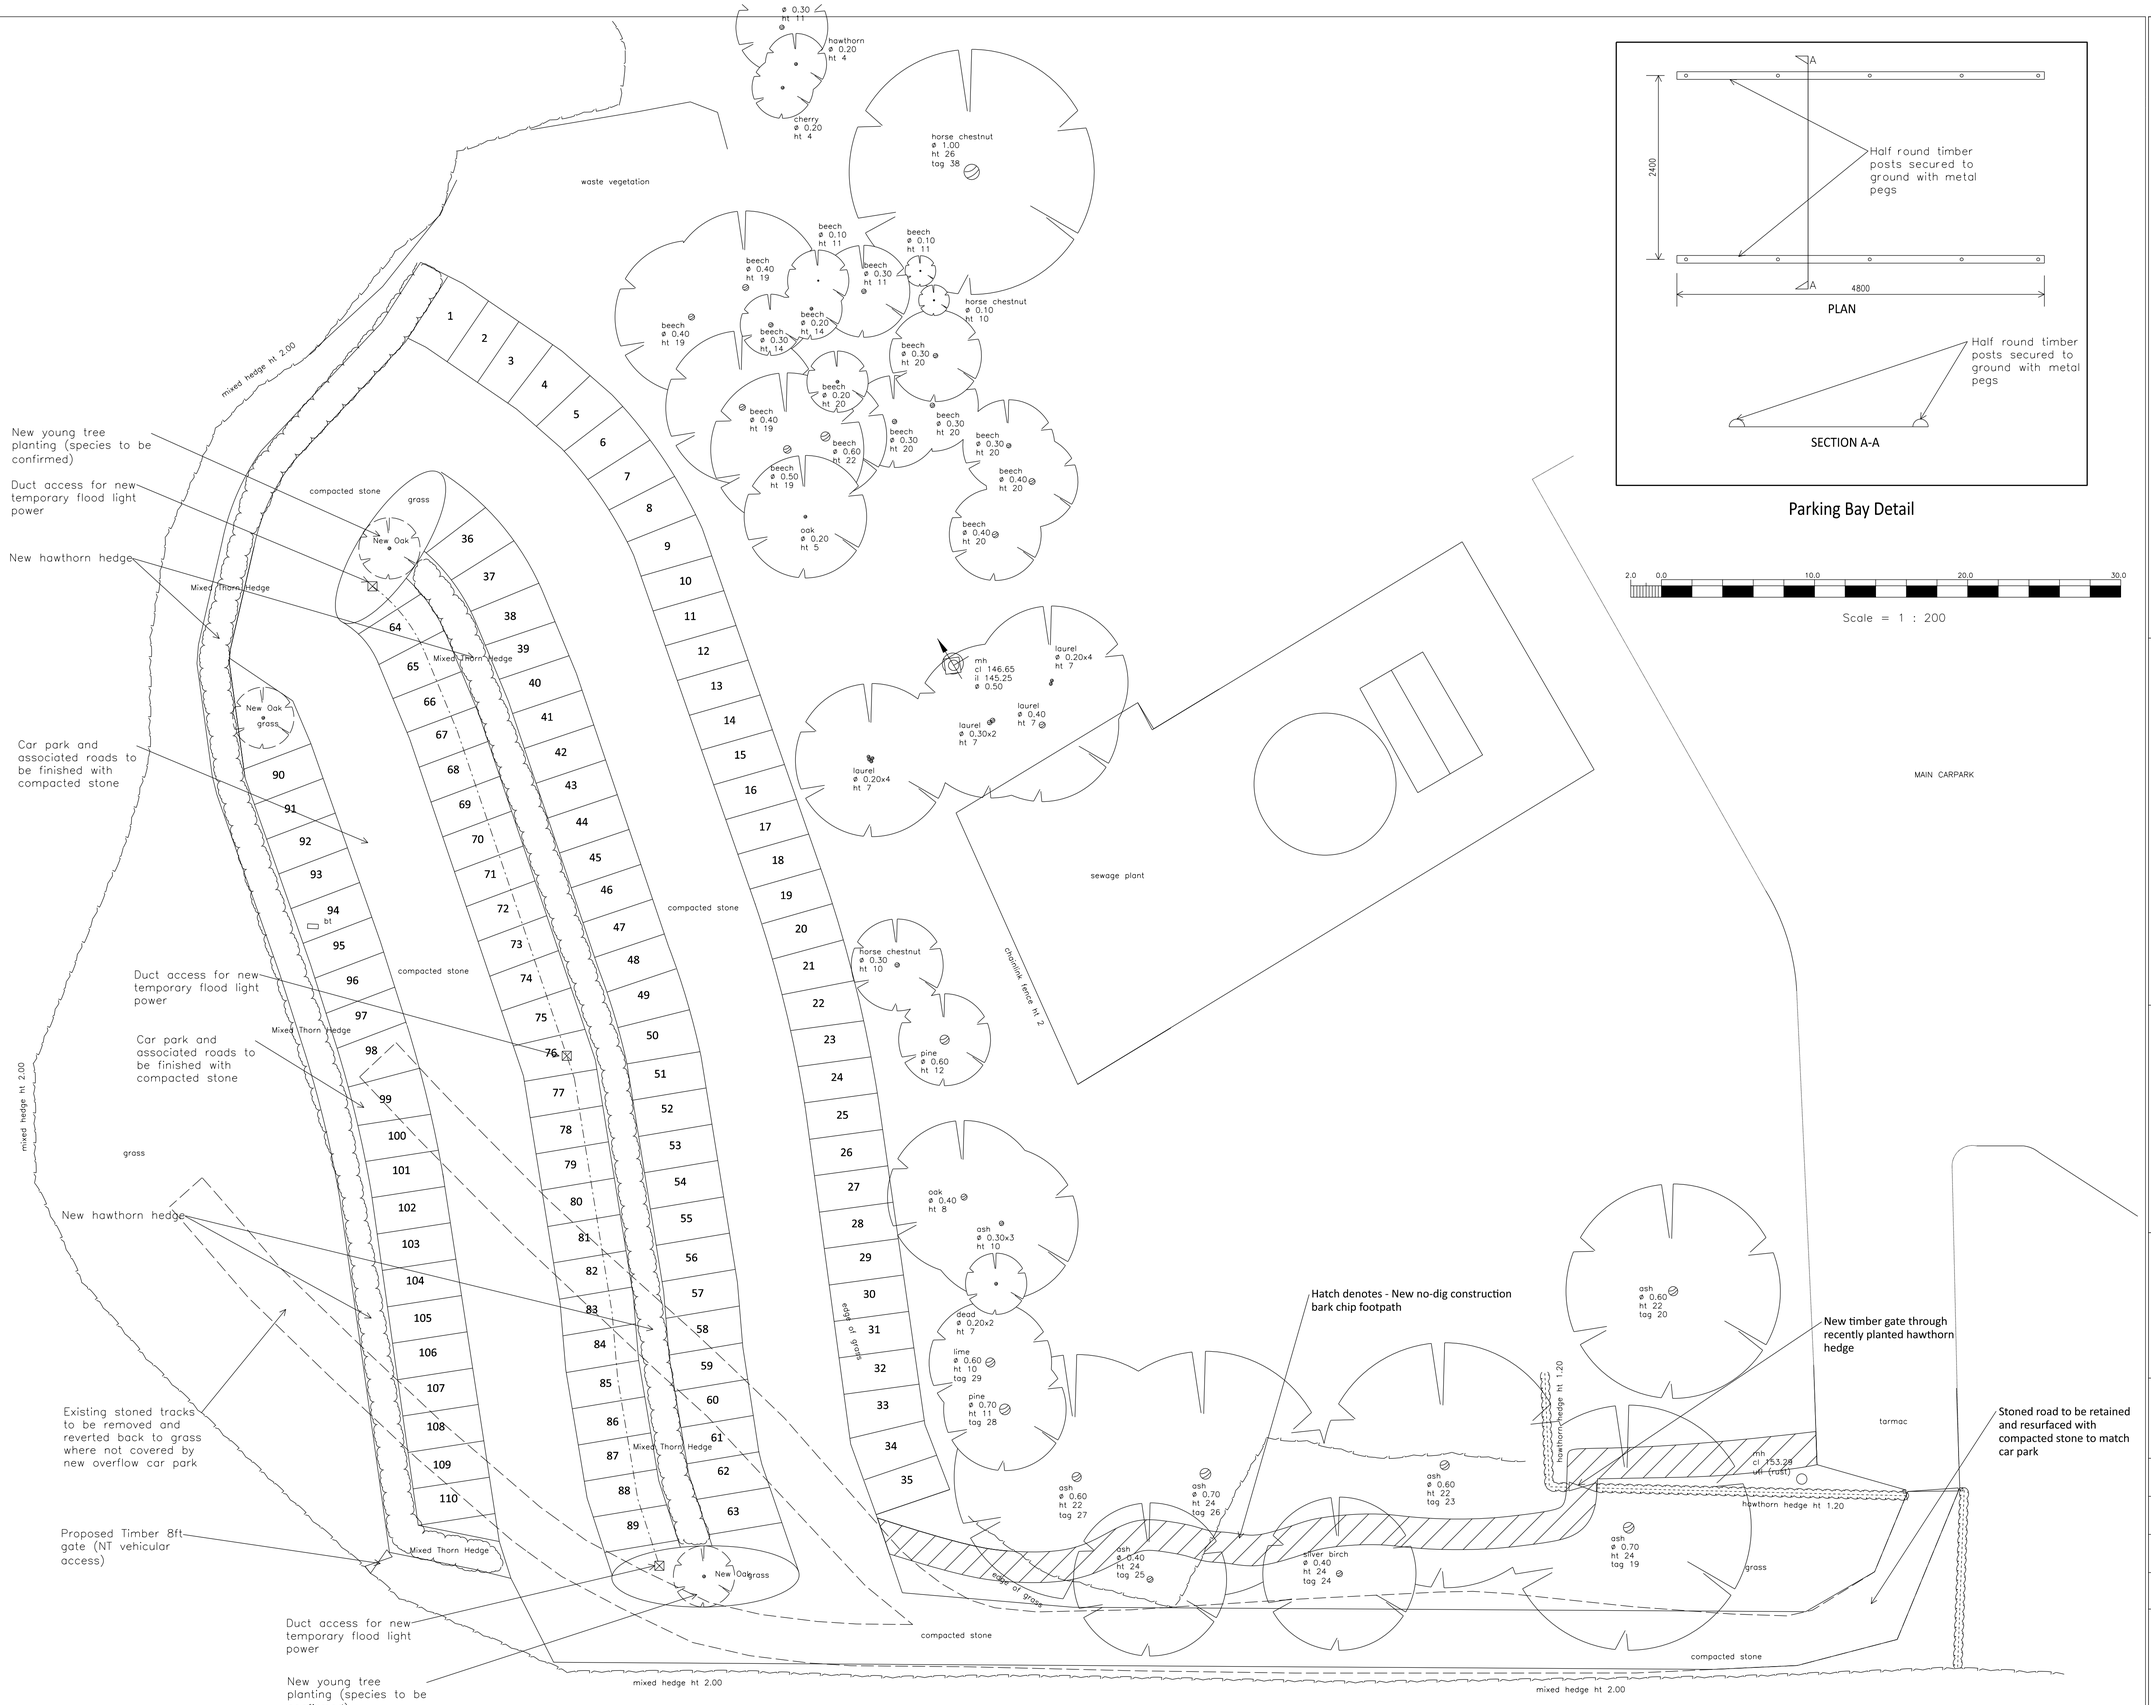

Parking Bay Detail

Scale = 1 : 200

General Notes

1. Contractor to verify all dimensions and check level datums on site
2. All of the designs are the sole property of TACP Architects Ltd and may not be used without their written agreement
3. All prints, specifications and their copyright are the property of TACP Architects Ltd
4.
5. All dimensions shall be checked on site before commencement of shop drawings, manufacture and all discrepancies must be reported to TACP Architects Ltd

Risk Assessments

Revisions

Rev	Date	Description	By	Check
A	21-01-19	Item 4 'Do not scale off drawings' from General Notes removed and scale bar added	JB	GM

Consultants

Client

National Trust (Midlands)

Project Title

Biddulph Grange Overflow Carpark

Drawing Title

Proposed Car Park Site Plan

Scale	Date	Drawn By	Checked By	Office
1:200@A1	Dec 18	JB	GM	Wrexham

Project No.	Project • Originator • Zone • Level • Type • Role • Number	Revision
18000E	18E-TACP-X-GF-X-A-001	A

TACP Architects Ltd
Pembroke House
Ellice Way
Wrexham Technology Park
Wrexham LL13 7YT
T. 01978 291161
E. admin@tacparchitects.co.uk

www.tacparchitects.co.uk

TACP Architects Ltd

Architecture • Interior Design • Healthcare Planning • Conservation • Masterplanning • Sustainable Design