Biddulph Grange Car Park Improvements, site location plan NT1801

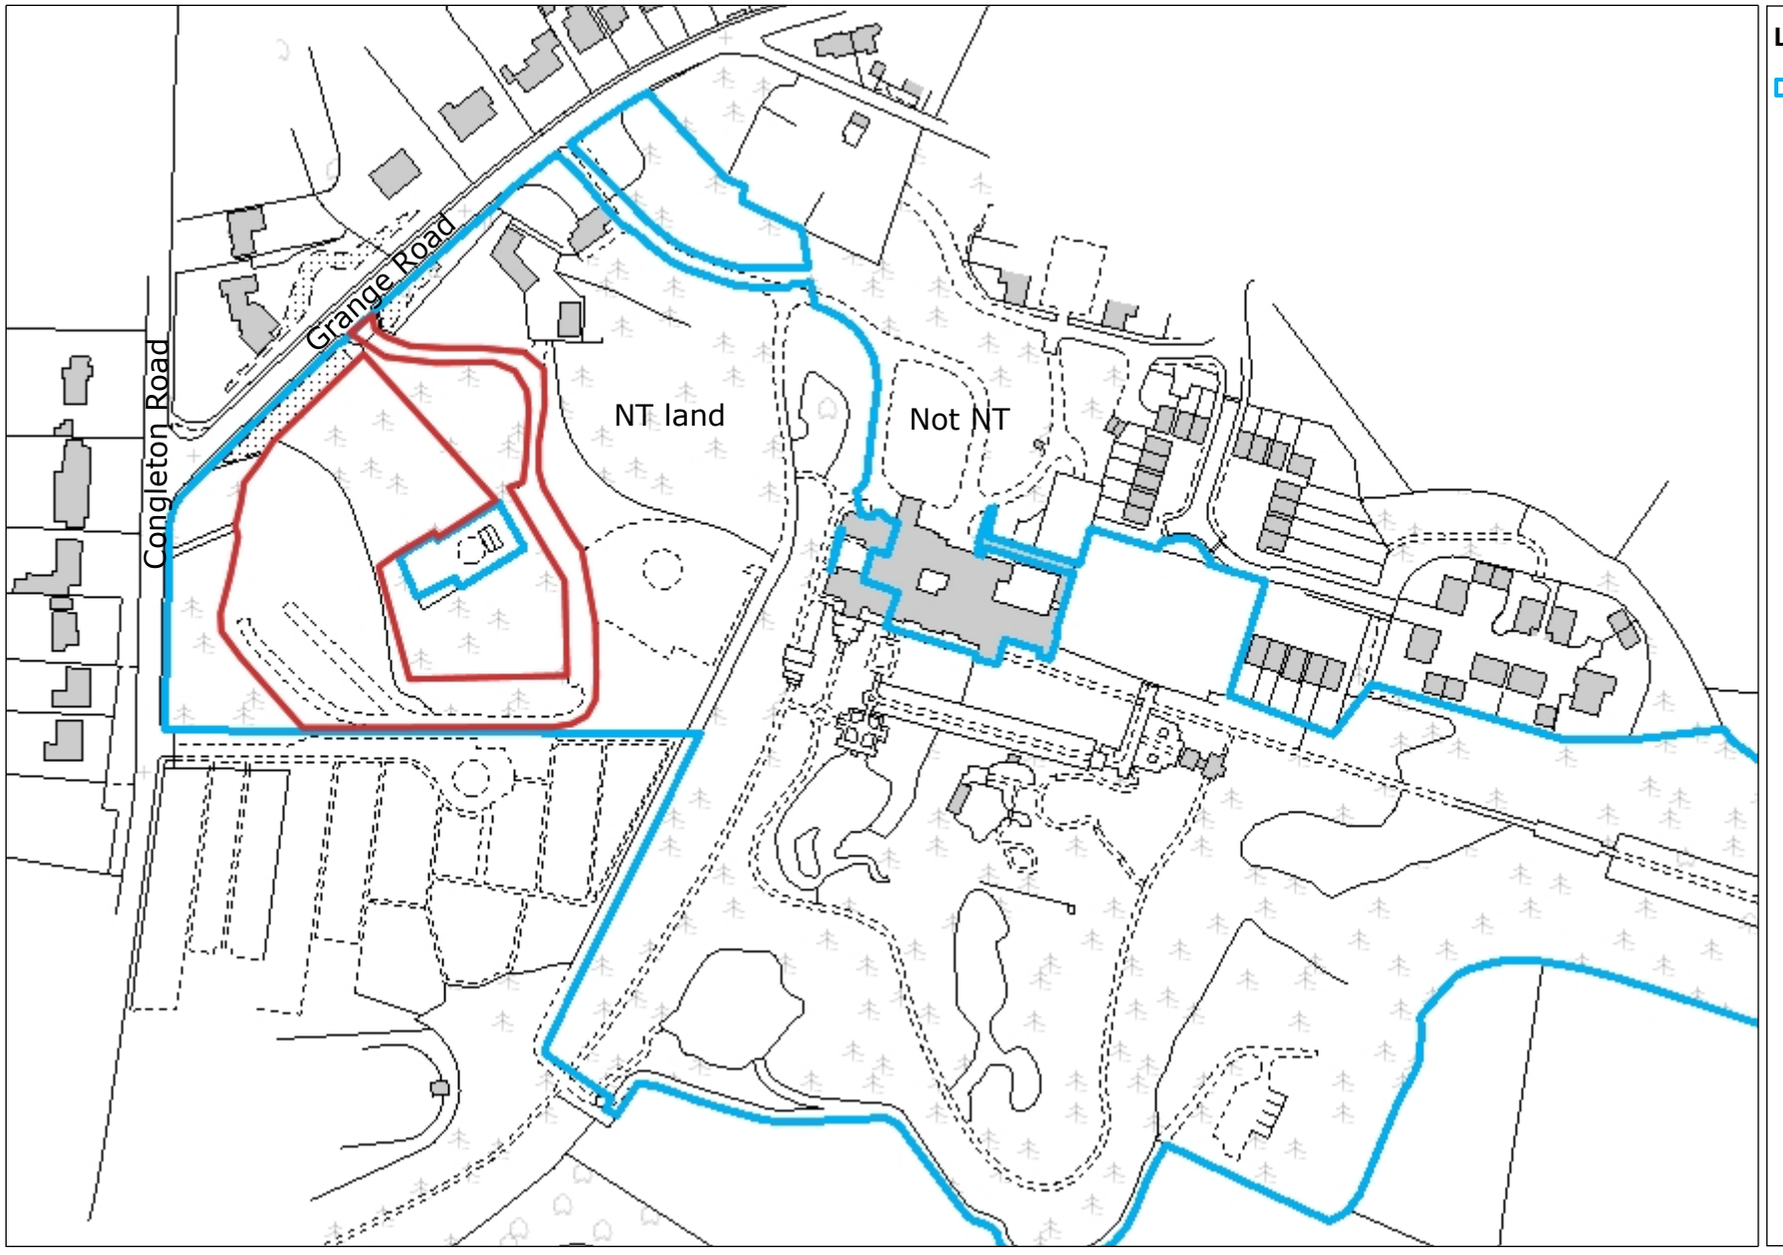

Legend

NT Ownership (GB)

1: 2,500

0.1 0 0.05 0.1 Kilometers

British_National_Grid

© Crown copyright and database rights 2018 Ordnance Survey 100023974

This map is a user generated static output from an Intranet mapping site and is for reference only. Data layers that appear on this map may or may not be accurate, current, or otherwise reliable.

THIS MAP IS NOT TO BE USED FOR NAVIGATION

Notes

This map was automatically generated using the National Trust GIS Browser