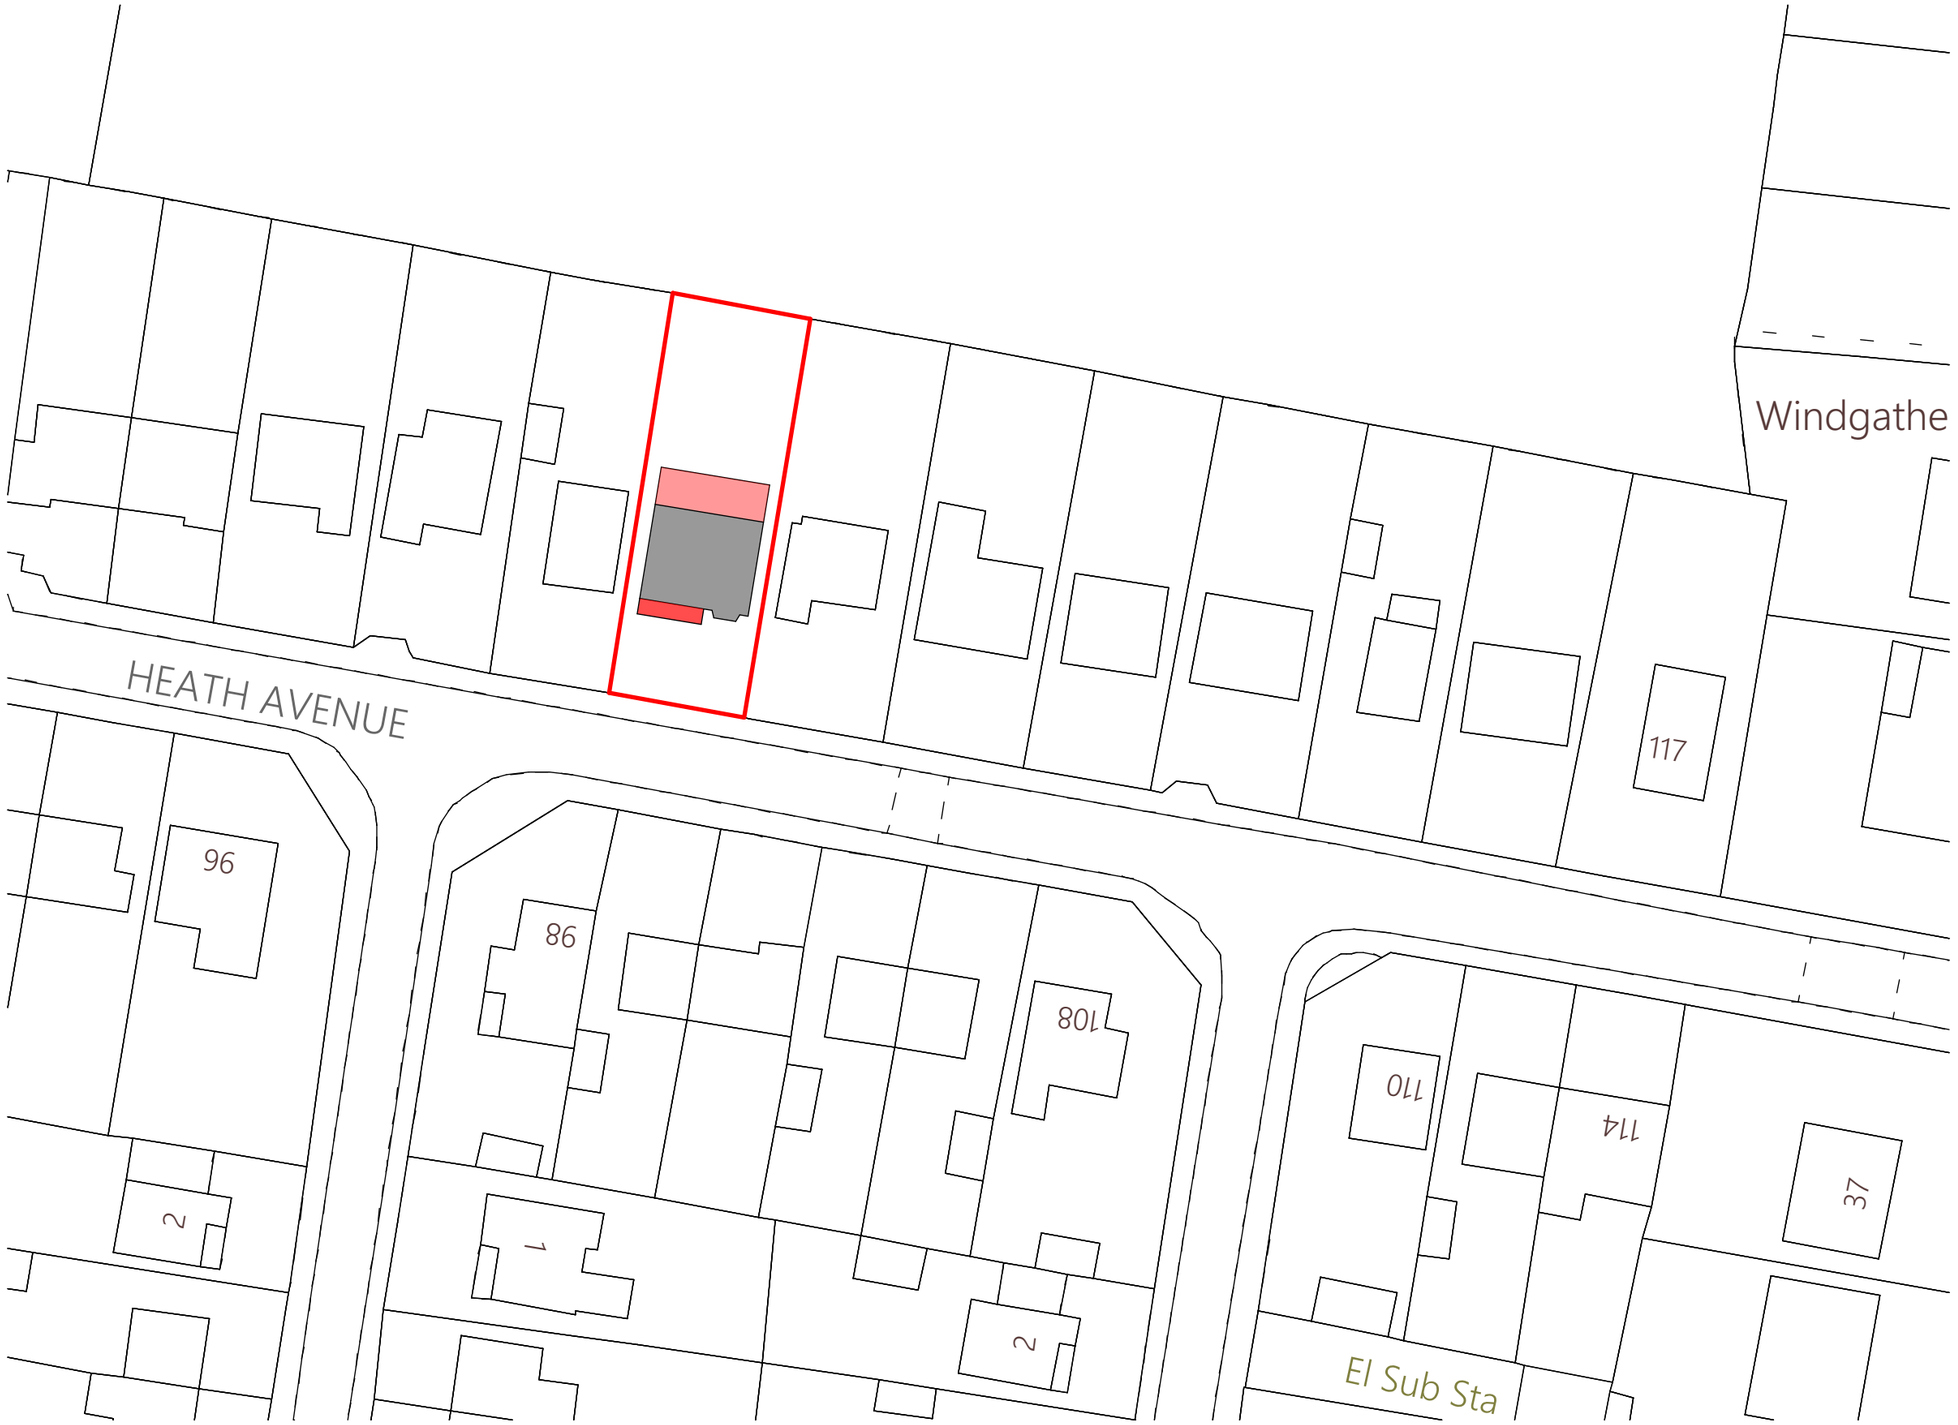

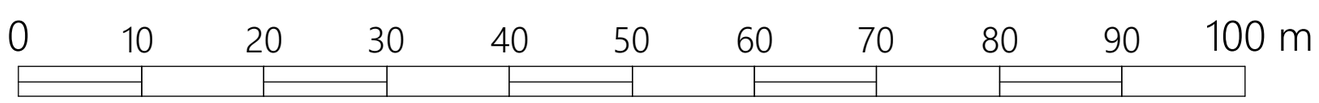

N

Client.
Mr L Jones
103 Heath Avenue
Cellarhead

Project.
Proposed Extension to Dwelling

Scale	Sheet Size	Issue Date
1:500	A3	20/01/2019

Title.
Site Plan

Drawing Number	/ (Revision)	Revison ID
LJ-01-10		