
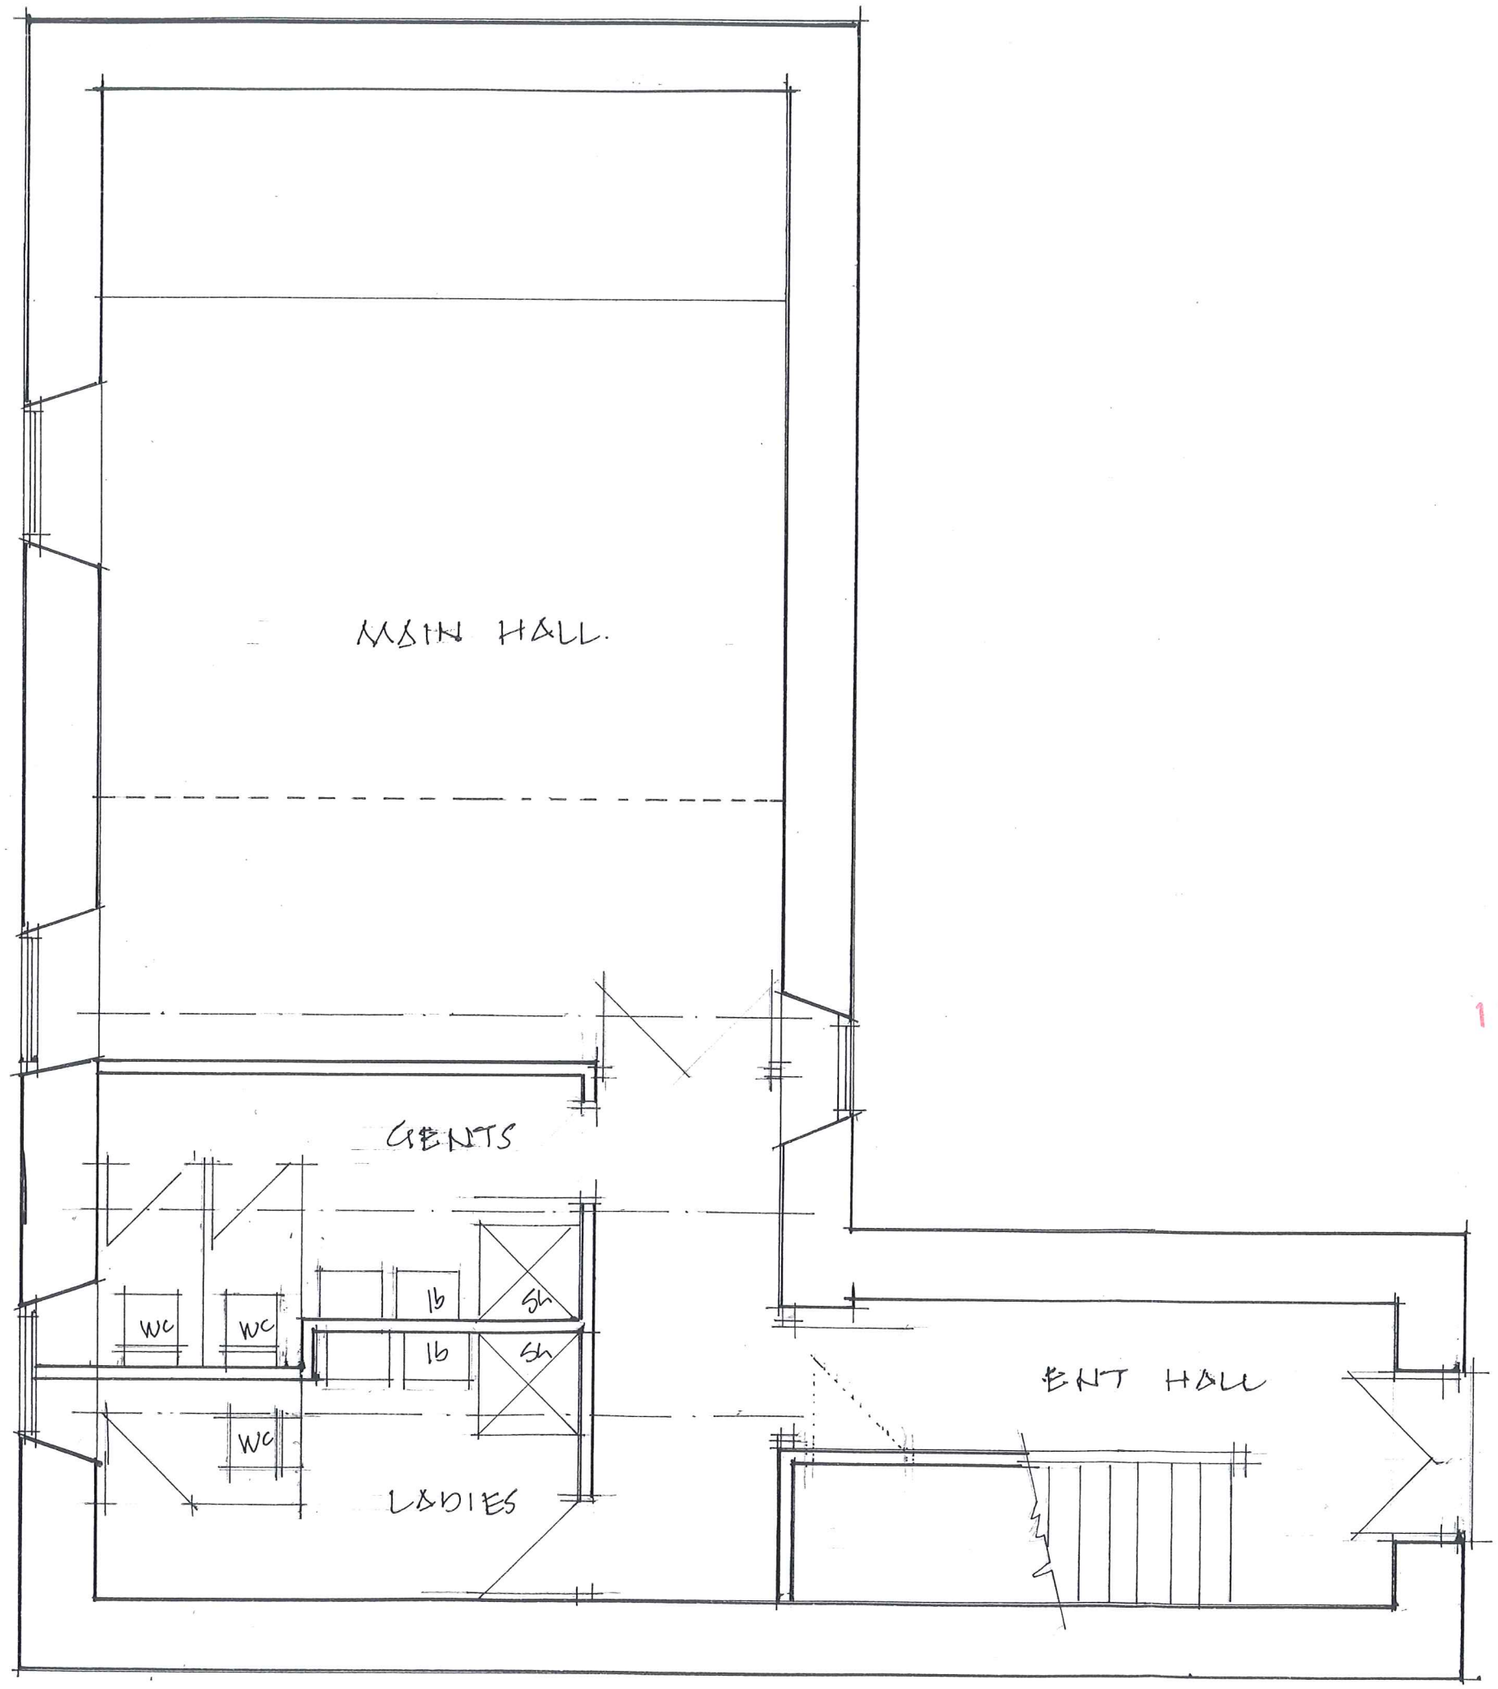


10/00486 LBC - 2 JUN 2010

DWG. 1 of 4.

EXISTING GROUND FLOOR
FRIENDS MEETING HOUSE
OVERTON BANK
LEEK.
SCALE 1/50th.

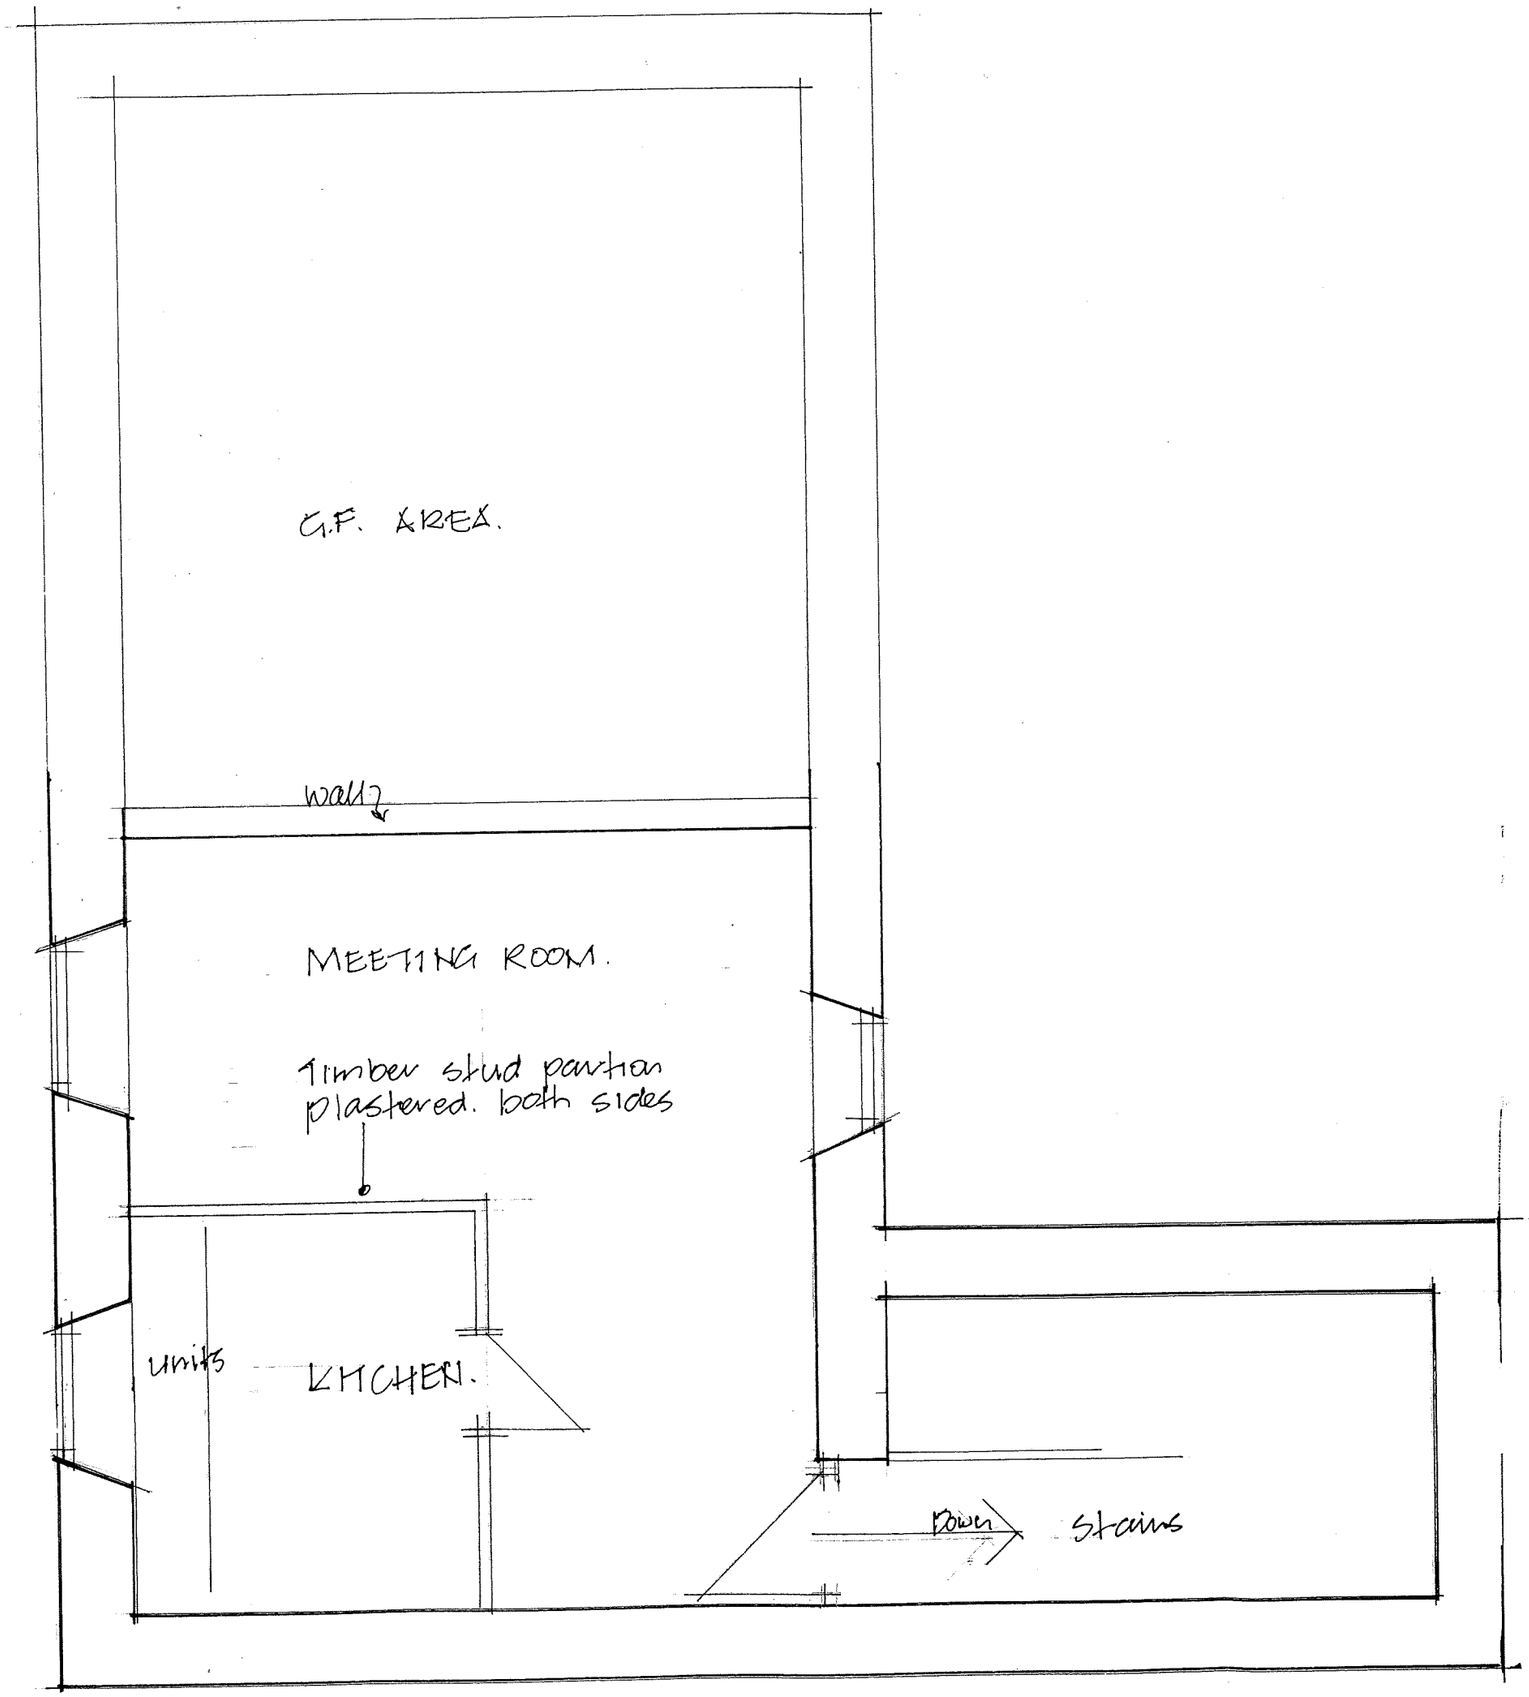

DWG 5.

EXISTING FIRST. FLOOR

FRIENDS MEETING HOUSE

OVERTON BANK

LEEK

SCALE 1/50th.