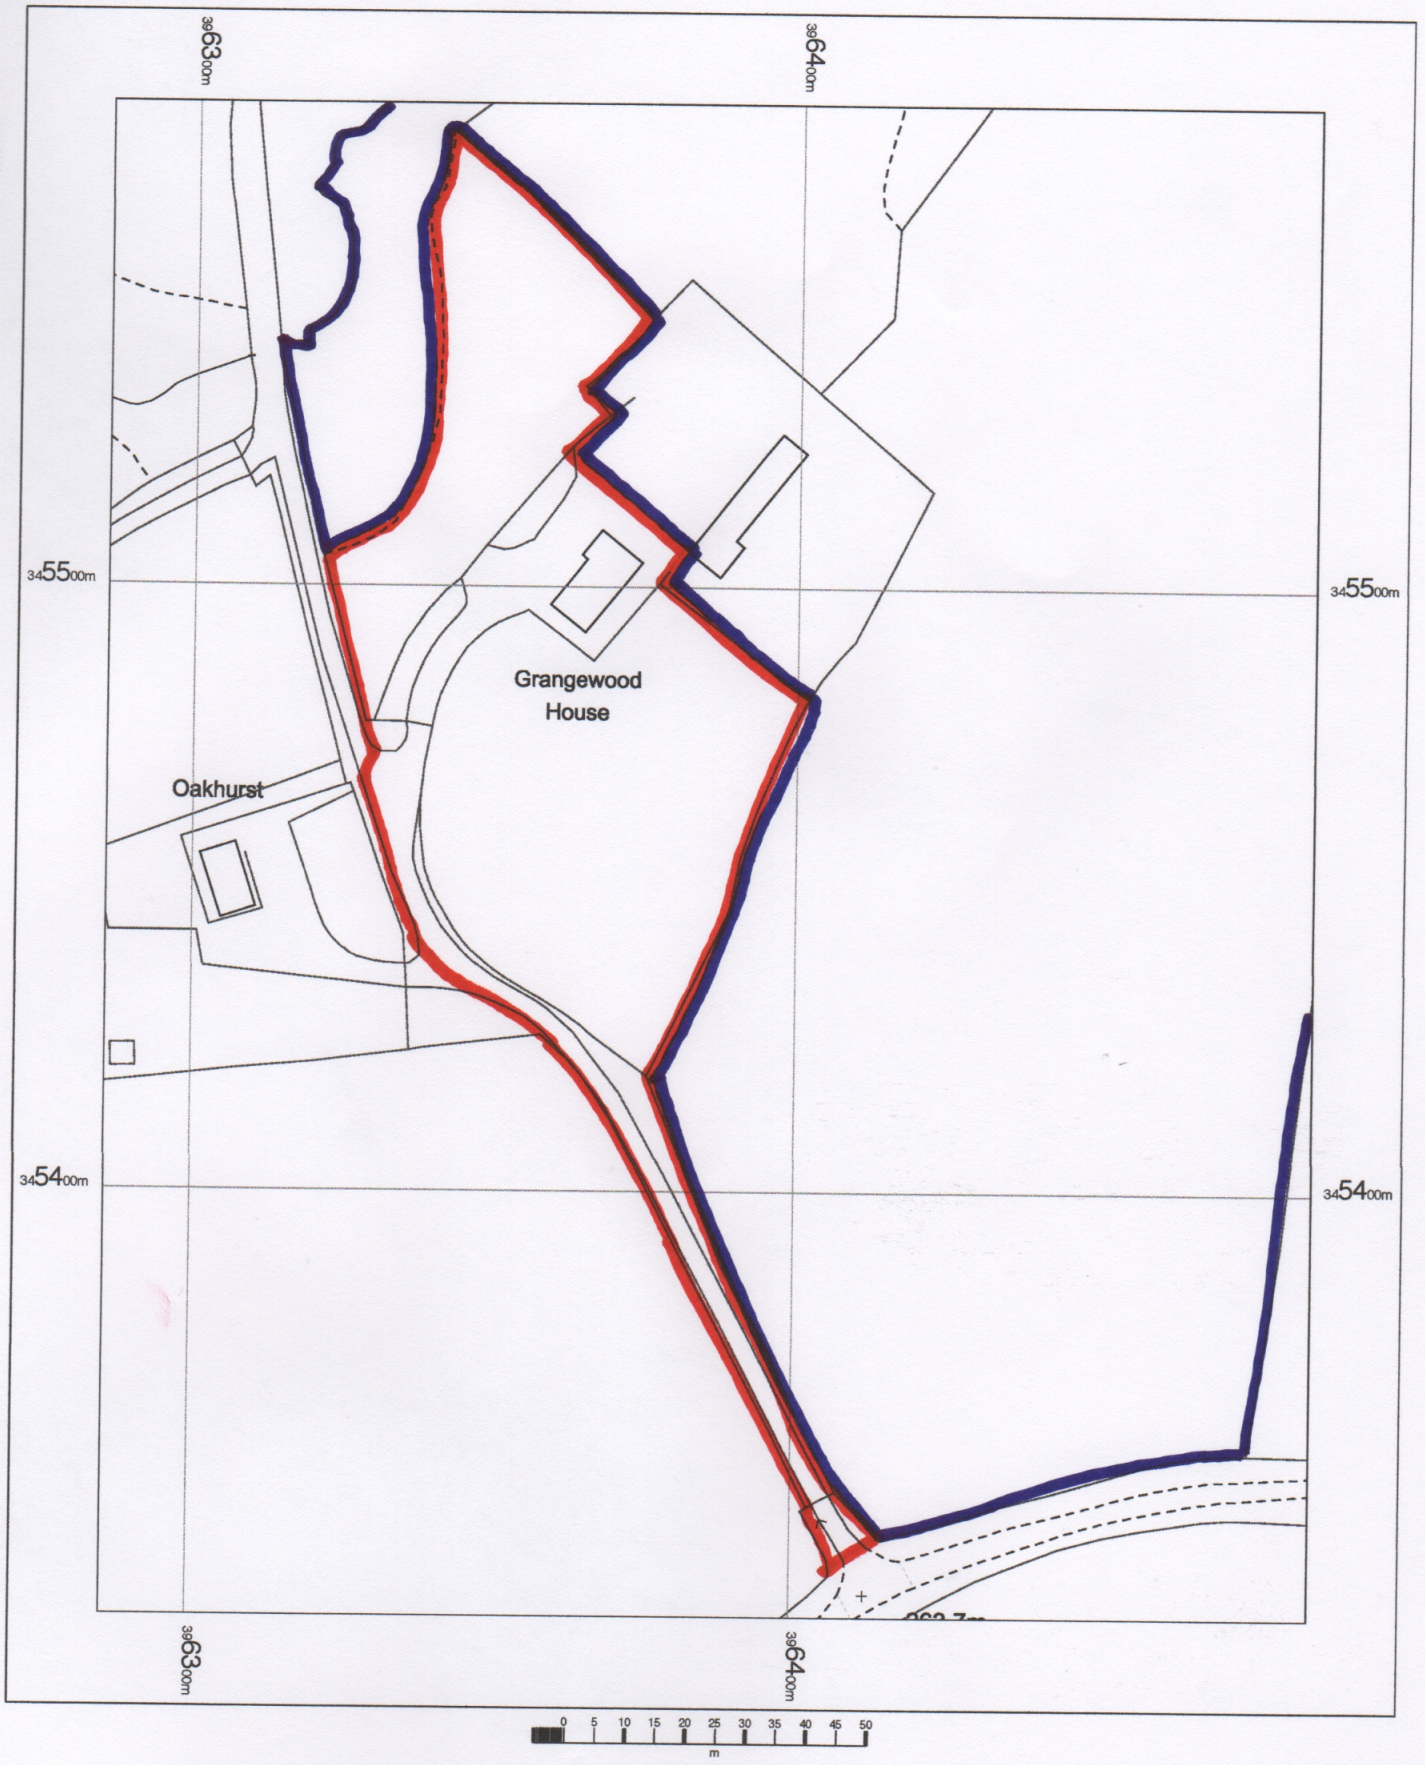

Grangewood House
Tickhill Lane
Dilhorne,
Staffordshire
ST10 2PL

OS MasterMap 1250/2500/10000 scale
Thursday, January 17, 2019, ID: BW1-00770839
www.blackwellmapping.co.uk

1:1250 scale print at A4, Centre: 396386 E, 345455 N

© Crown Copyright Ordnance Survey. Licence no. 100041041

N

Data

BLACKWELL'S
www.blackwellmapping.co.uk

TEL: 0114 268 7658
maps.sheffield@blackwell.co.uk