This drawing is copyright and should not be reproduced without permission.
The contractor is responsible for checking dimensions and levels and drainage inverts prior to commencing works - any discrepancy to be verified before proceeding.-figured dimensions only to be worked to:

All work to be carried out in accordance with the current Building Regulations, British Standards/Codes of practice and statutory authority bye -laws and recommendations.

Revision	Comments	Date

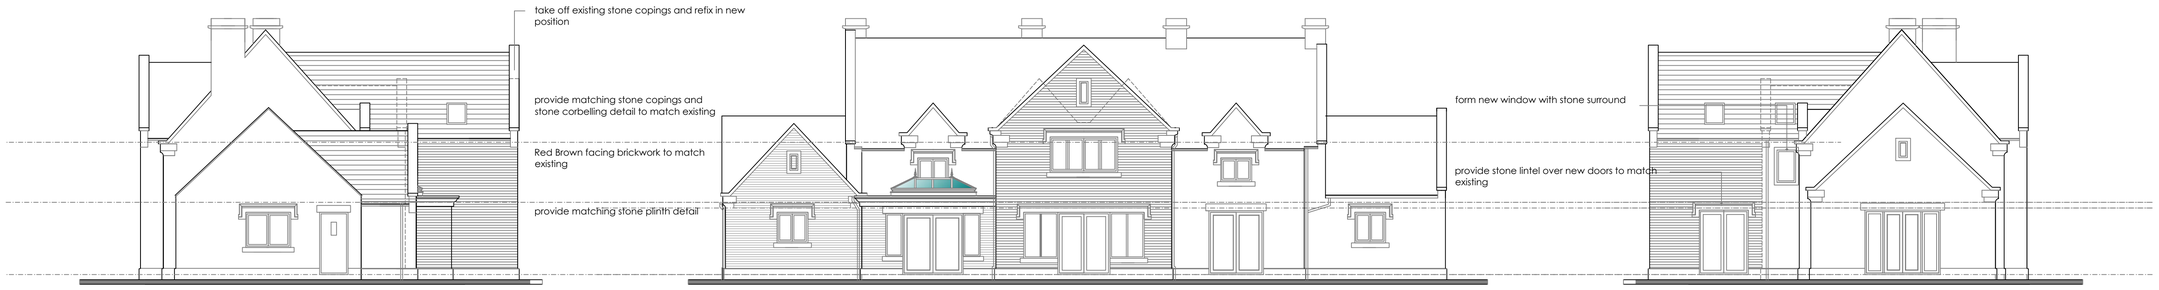

Side elevation

Rear elevation

Side elevation

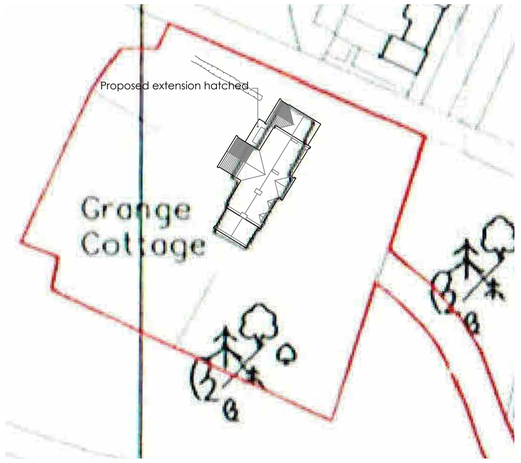

site plan 1 :500

20m 0 10m 20m

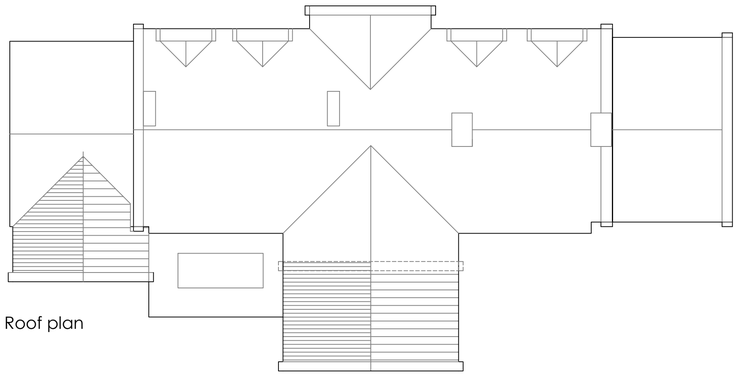

Roof plan

north

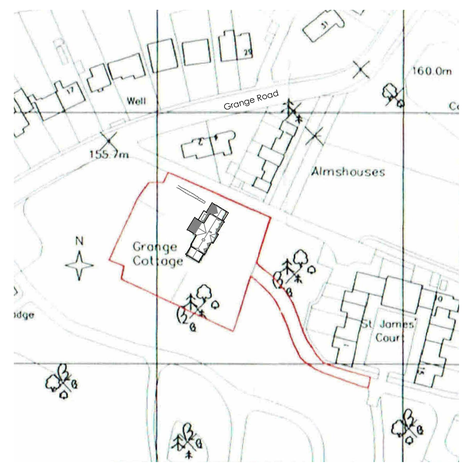

location plan 1 :1250 20m 0 10m 20m

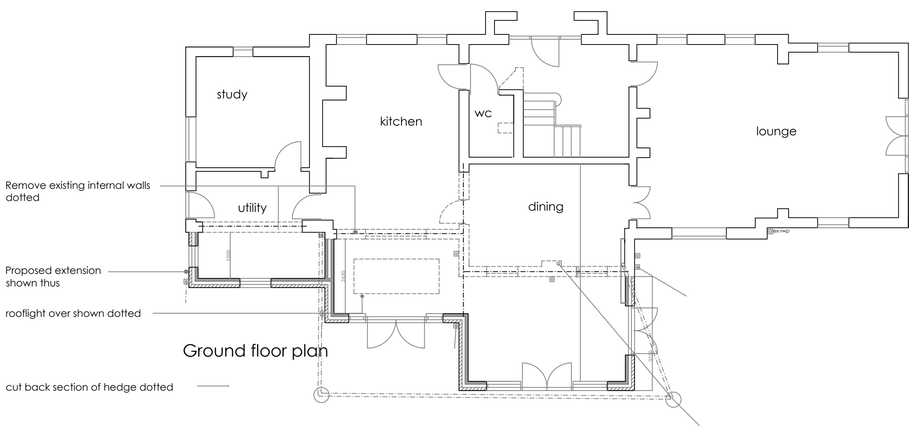

Ground floor plan

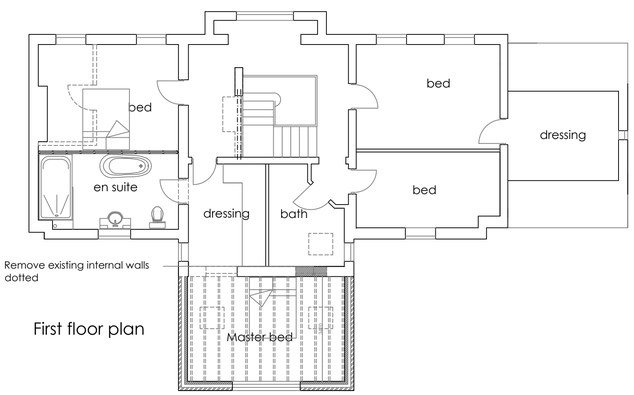

First floor plan

Robert Berry MCIAT
Architectural services
10 Truro Close, Congleton, Cheshire, CW12 3BD
t : 01260 279098 m : 07790 179093 e: robert.berry10@yahoo.co.uk

Client
Mr & Mrs P Davenport.

Project
Proposed extension & alterations at Grange Cottage, Grange Park Drive, Biddulph,ST8 7XU

Title
Scheme layout plan

Scale @A1 1:100
Date May 2017
Drg no 1693 /03 Rev