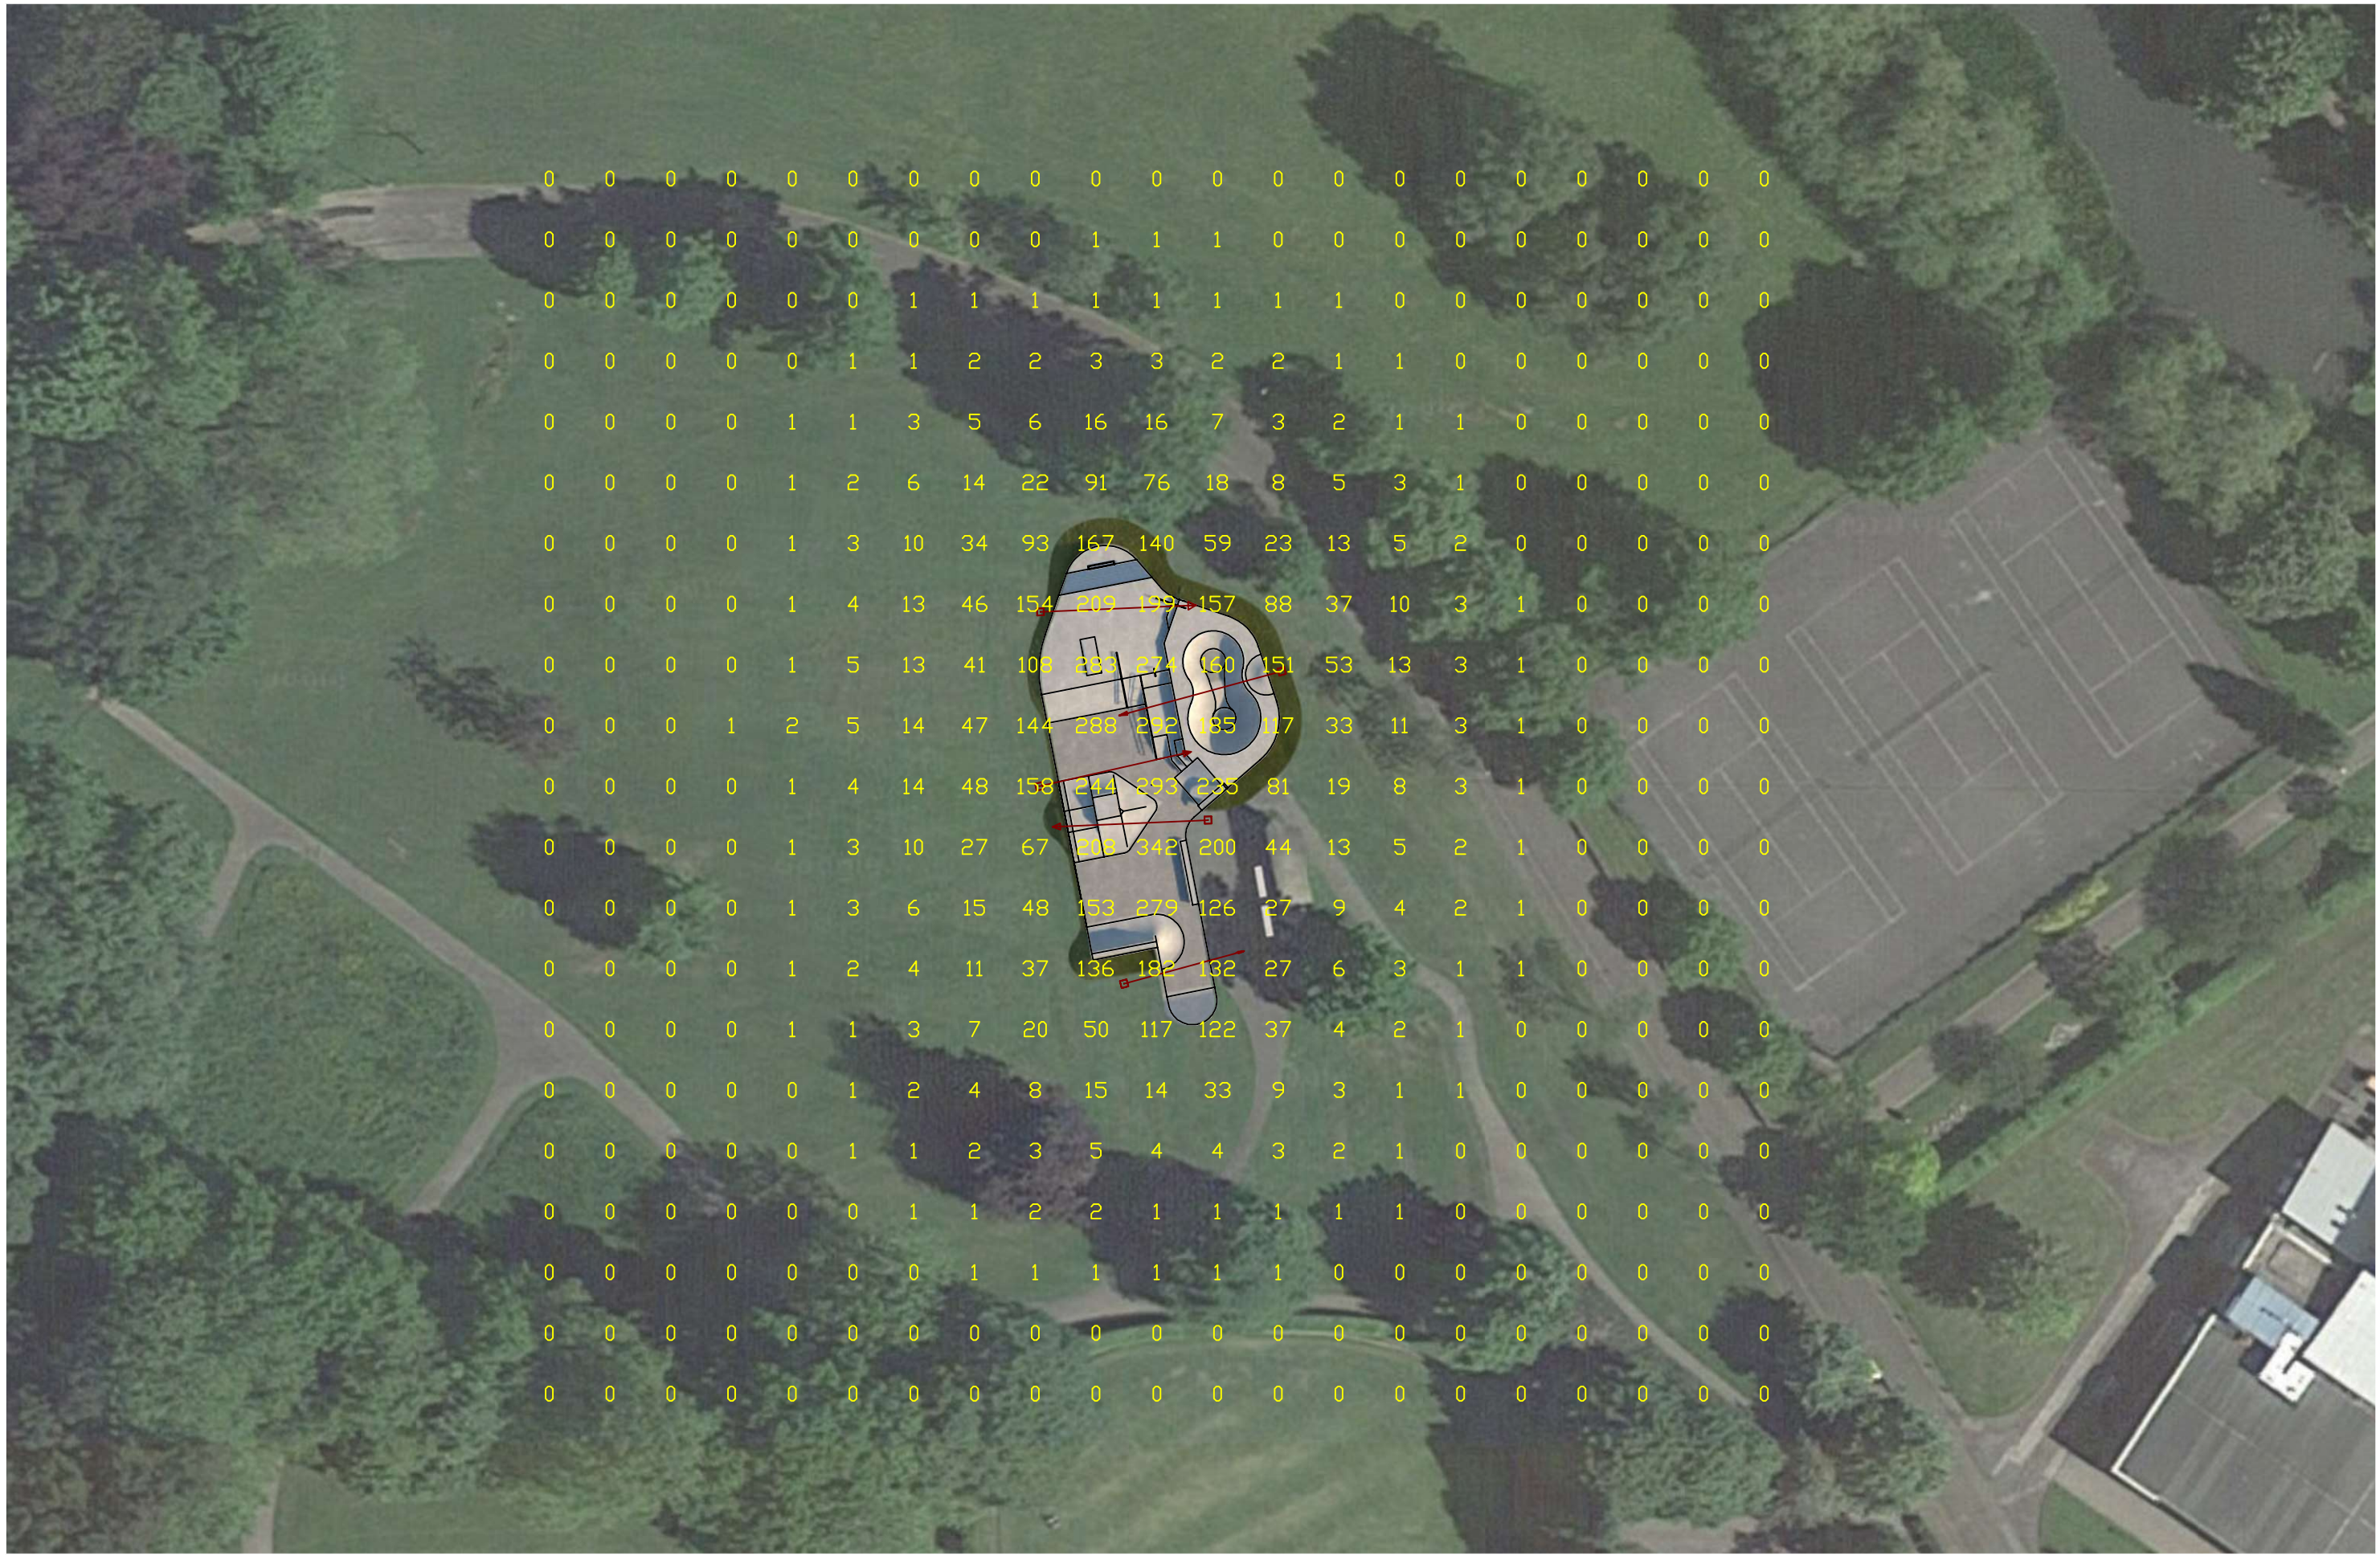


Highlights Floodlighting Ltd
Unit 3 Manor Farm Court
Manor road, LowerSundon
LU3 3NZ

Tel : 01525 874 888
Mob : 07885 672 722

Email : mail@highlights.co.uk

Project Name:

Leek Skate Park V4.2 Spillage Results 200 Lux

Design by:	Date:	Revision:
Andy Collins	20-09-2018	0
Drawing No: LSP S1	Scale: 1:500@A3	. .