

Native Hedge Mix


Species	Specification	% of mix
Prunus domestica (Pd)	60 - 80 cms bare root	10 %
Crataegus monogyna (Cm)	60 - 80 cms bare root	70 %
Corylus avellana (Ca)	60 - 80 cms bare root	15 %
Ilex aquifiolium (Ia)	2 litre pot pot grown	5 %

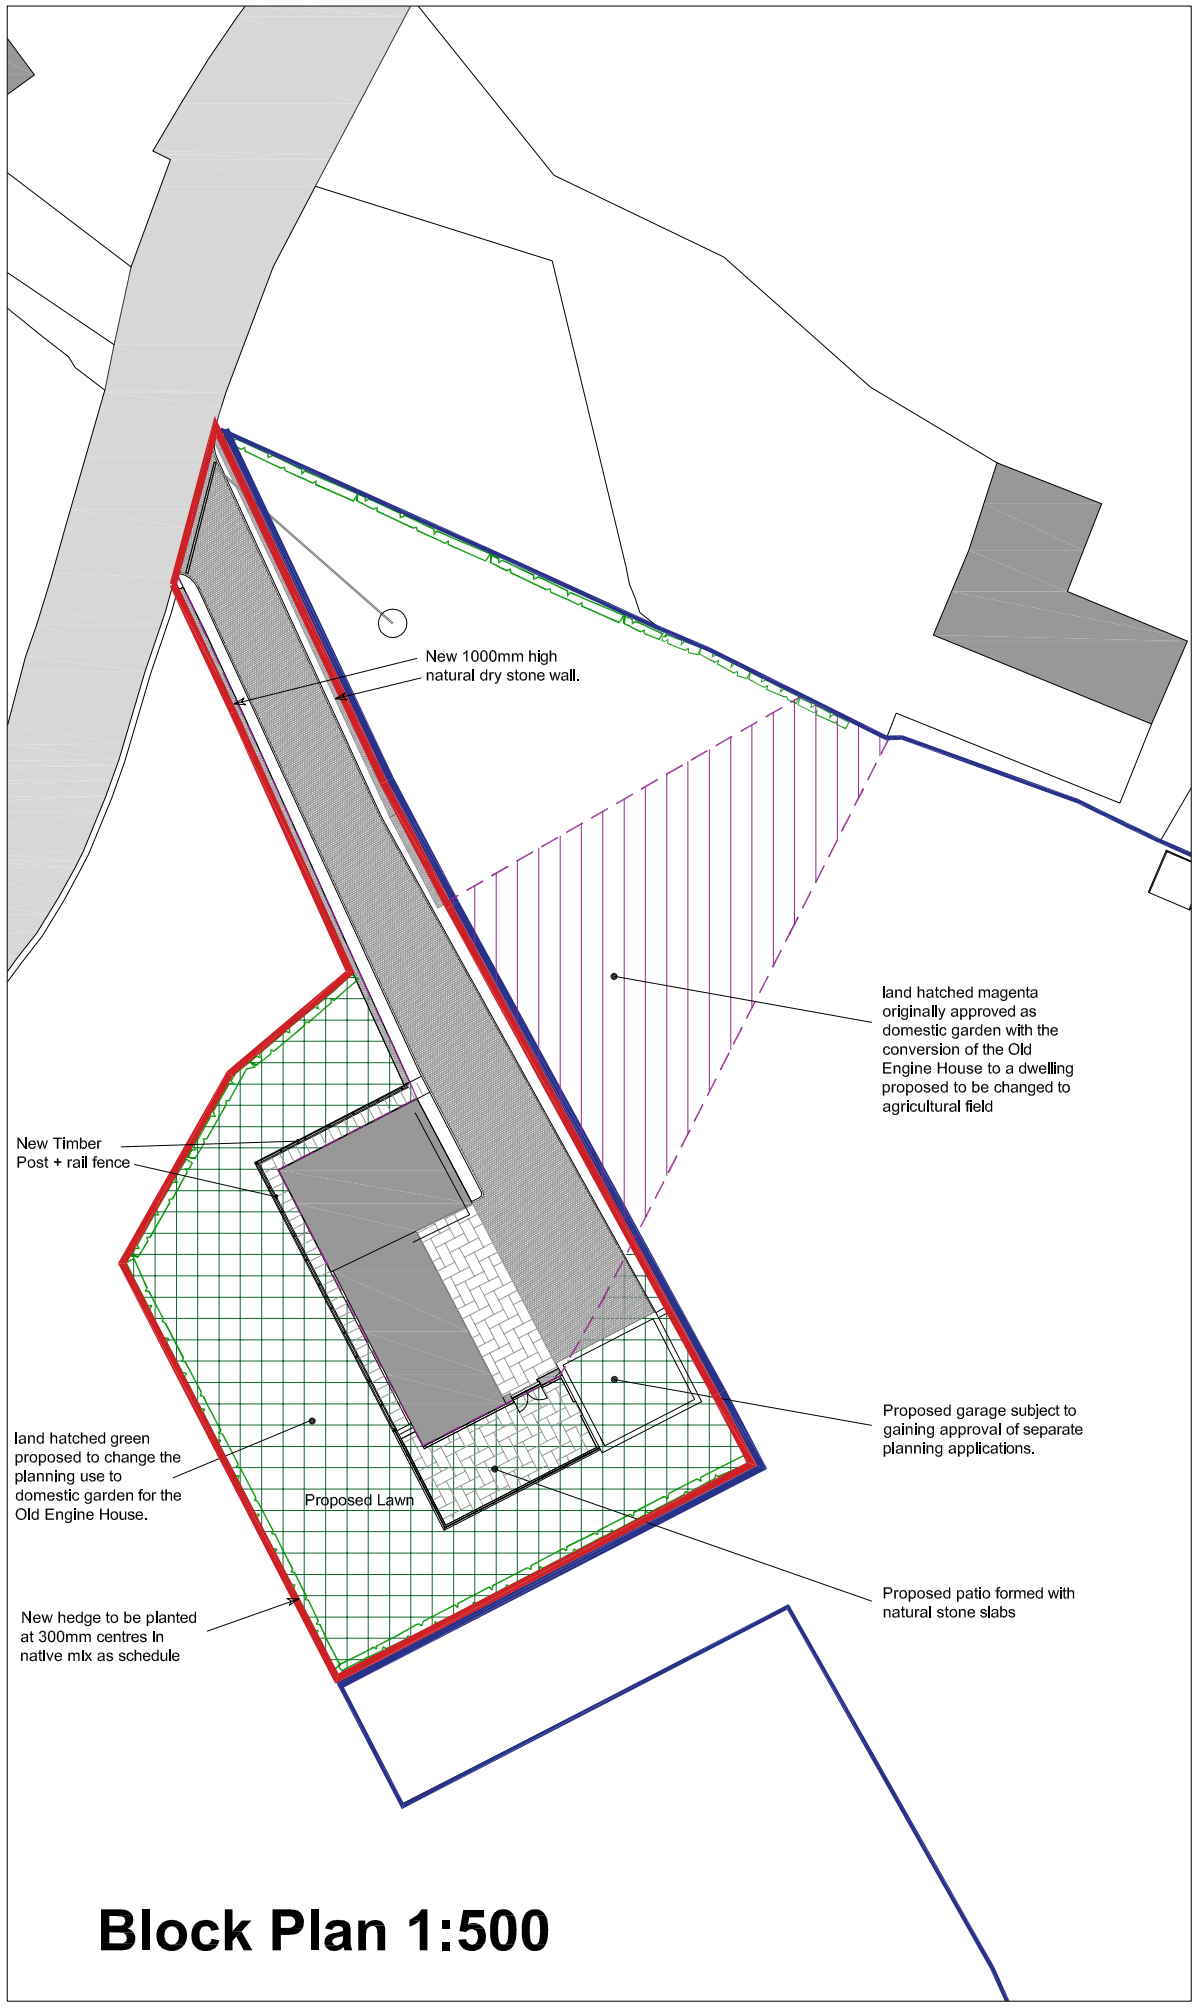

Block Plan 1:500

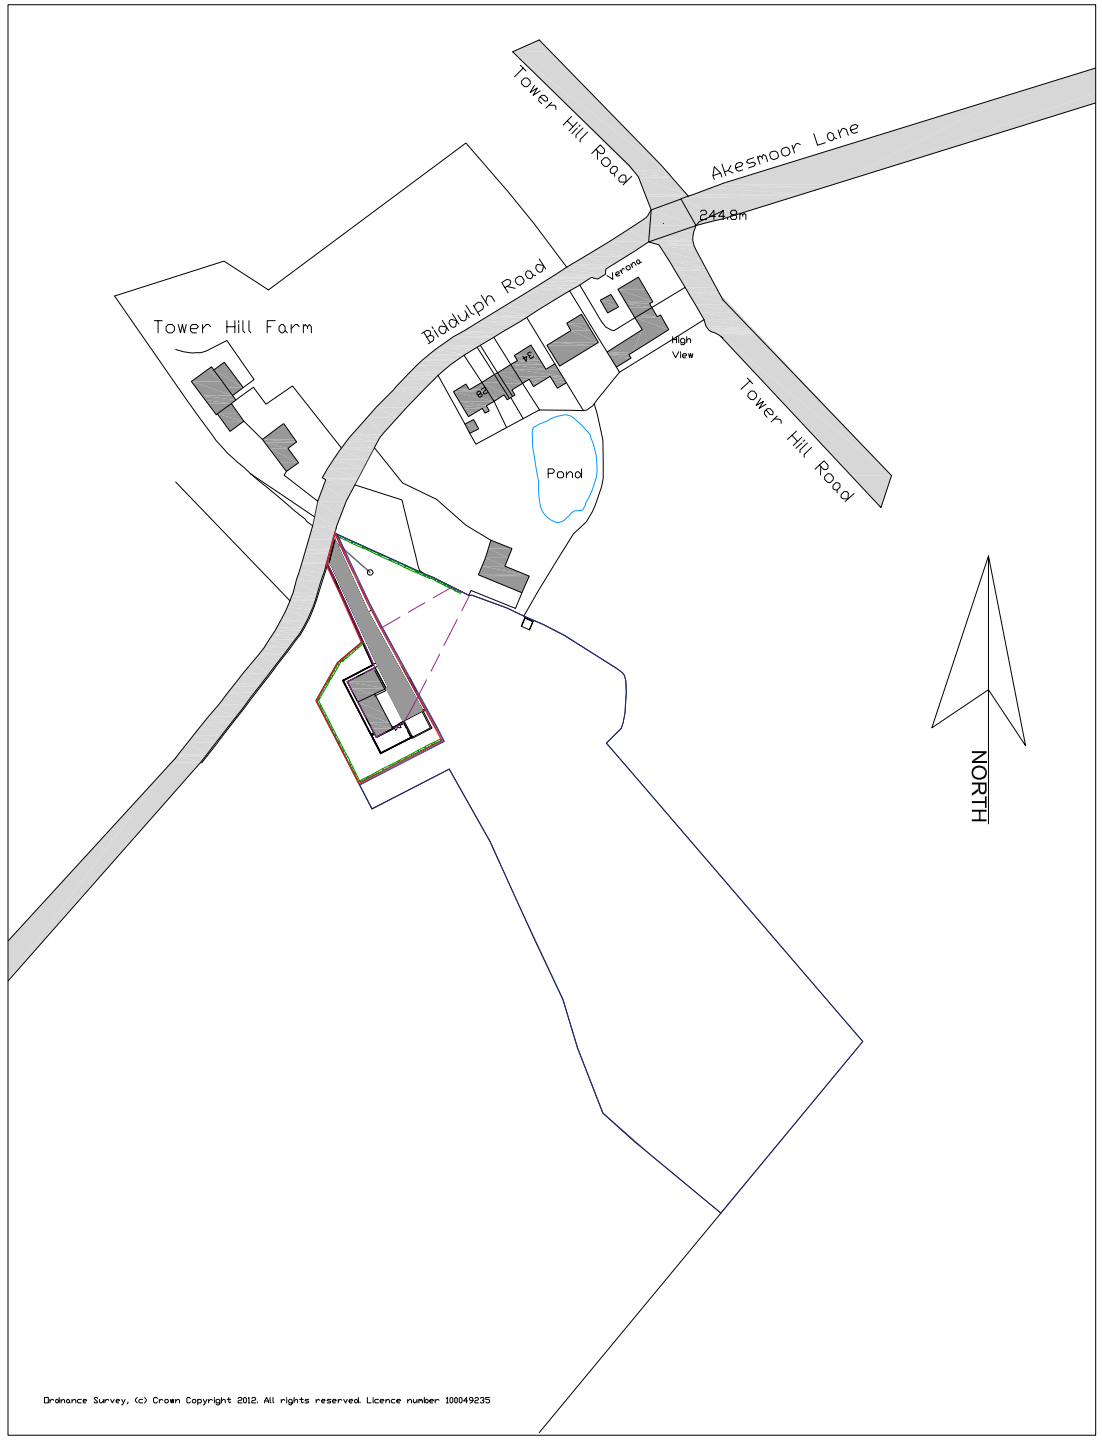

Location Plan 1:2500

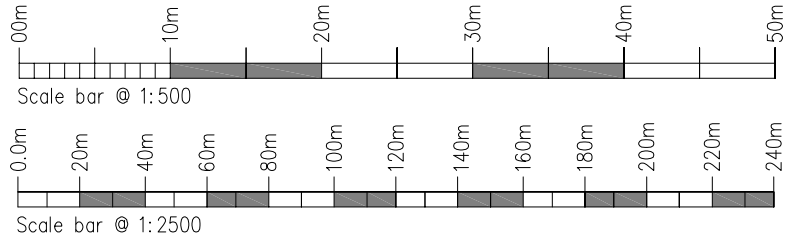

Client
Mr & Mrs J Foxall

Project:
Proposed Change of Use of Land at the Old Engine House, Biddulph Road, Mow Cop, Staffordshire.

Title: Stables
Proposed Plans

Status:	Drawn/Date:
Planning	Nov. 2018

Scale at Size A3:	Drg.
1:500 and 1:2500	1557-AL04

MAC
ARCHITECTURAL DESIGN LTD
Moorland House, Moorland Road, Stoke on Trent, Staffordshire, ST6 1JD.
Tel: 01782 503302
Email: admin@mac-architectural.co.uk