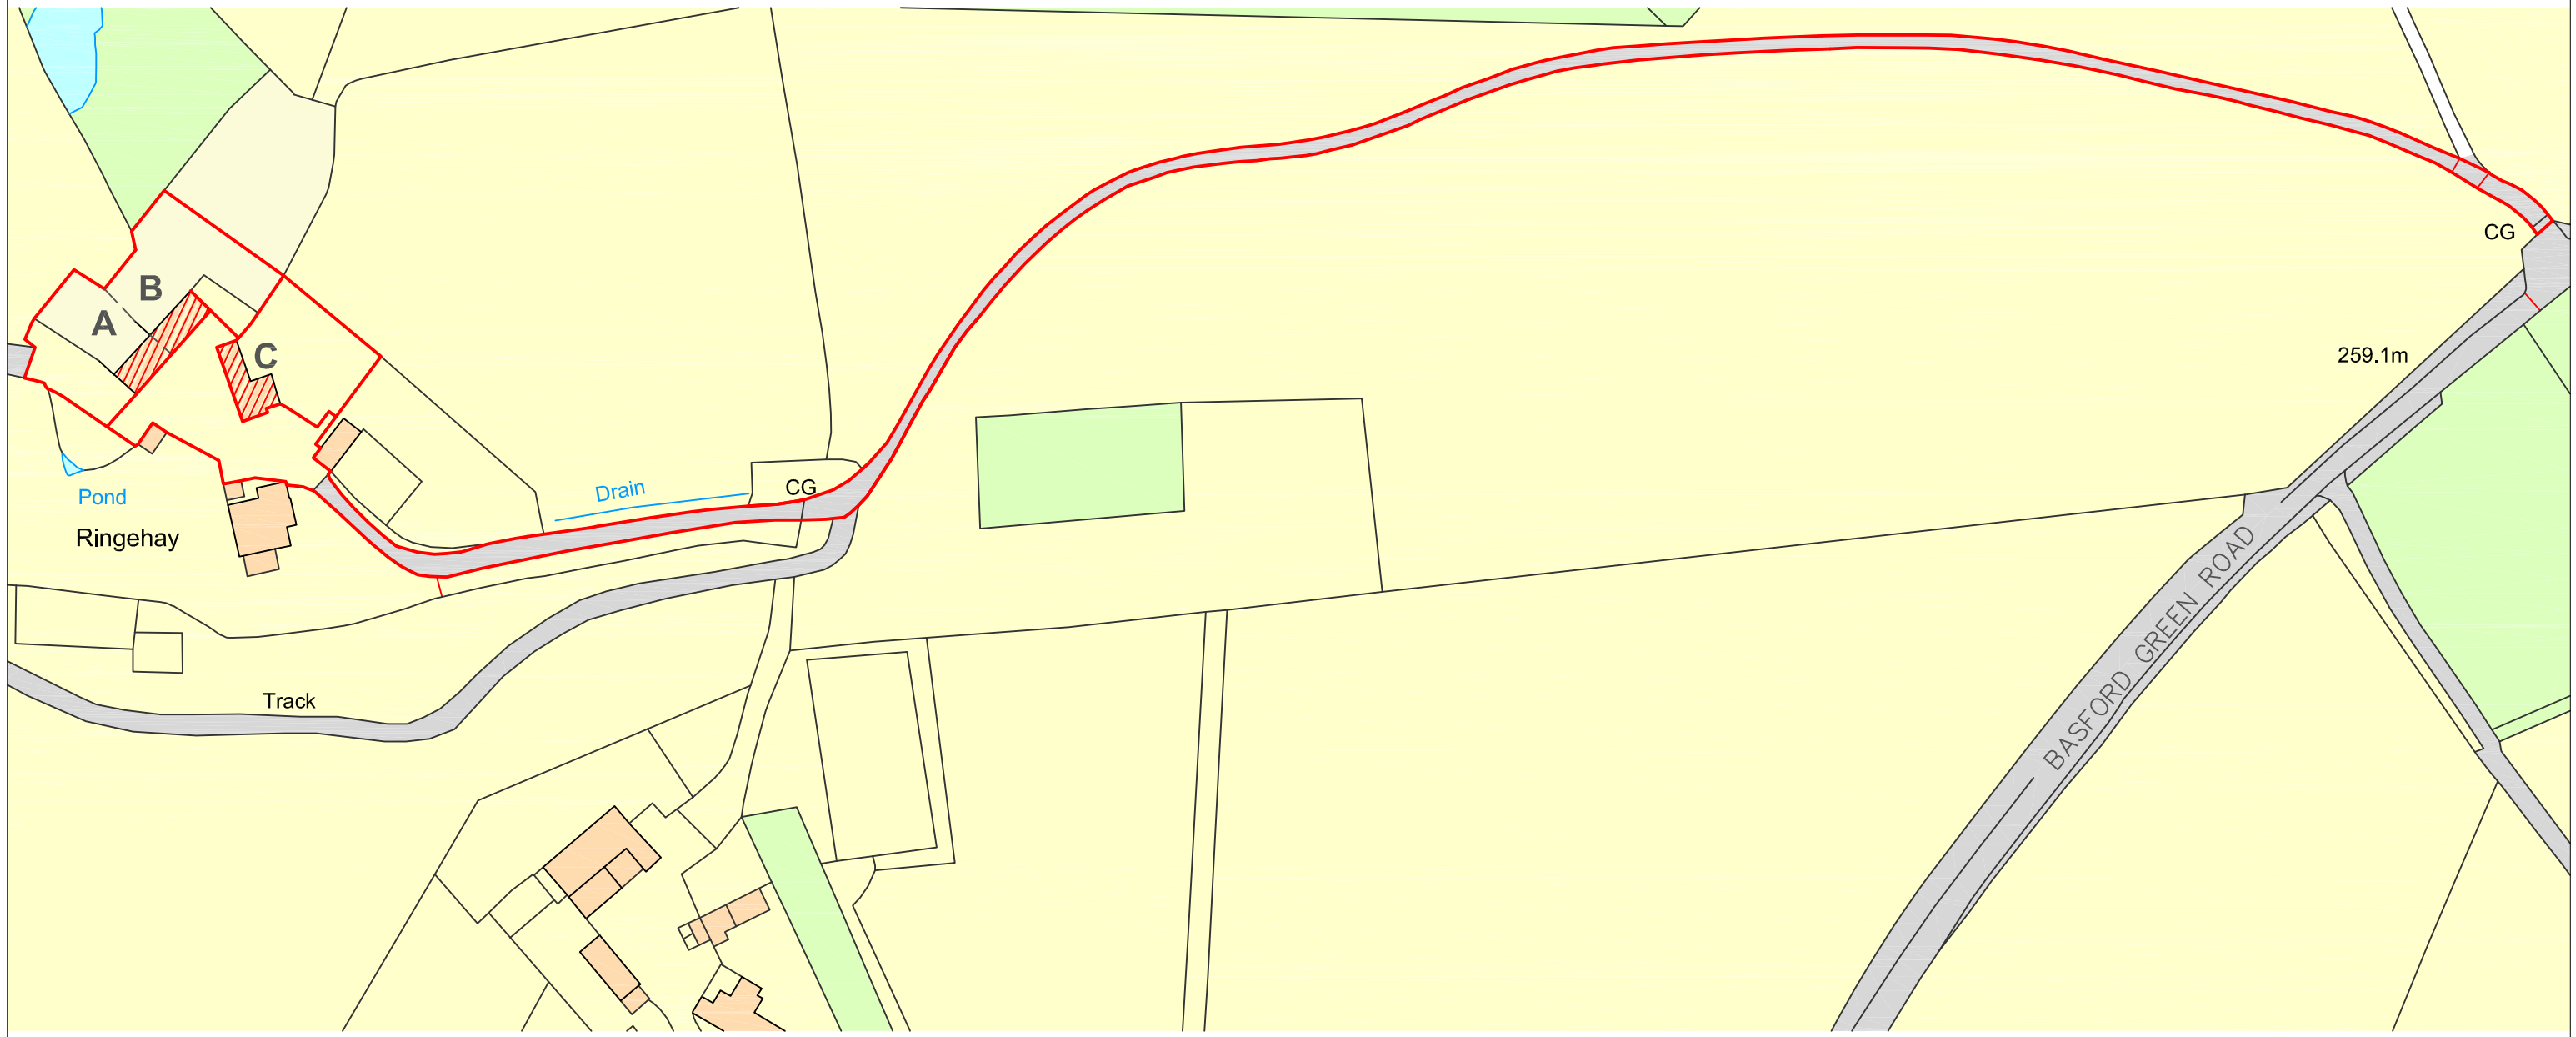


Ordnance Survey, (c) Crown Copyright 2018. All rights reserved. Licence number 100022432

CERTIFICATE OF LAWFULNESS APPLICATION
RINGE HAY, BASFORD GREEN ROAD, BASFORD, ST13 7ET
LOCATION PLAN

Drawing No. 743-1 **Scale - 1:1250** **Paper size: A3** **Date: 22 January 2019**

N

KEY
A - The Barn
B- The Dairy
C - Granary Cottage

KEN WAINMAN ASSOCIATES Ltd, 31A St. Edward Street, Leek, Staffs, ST13 5DN