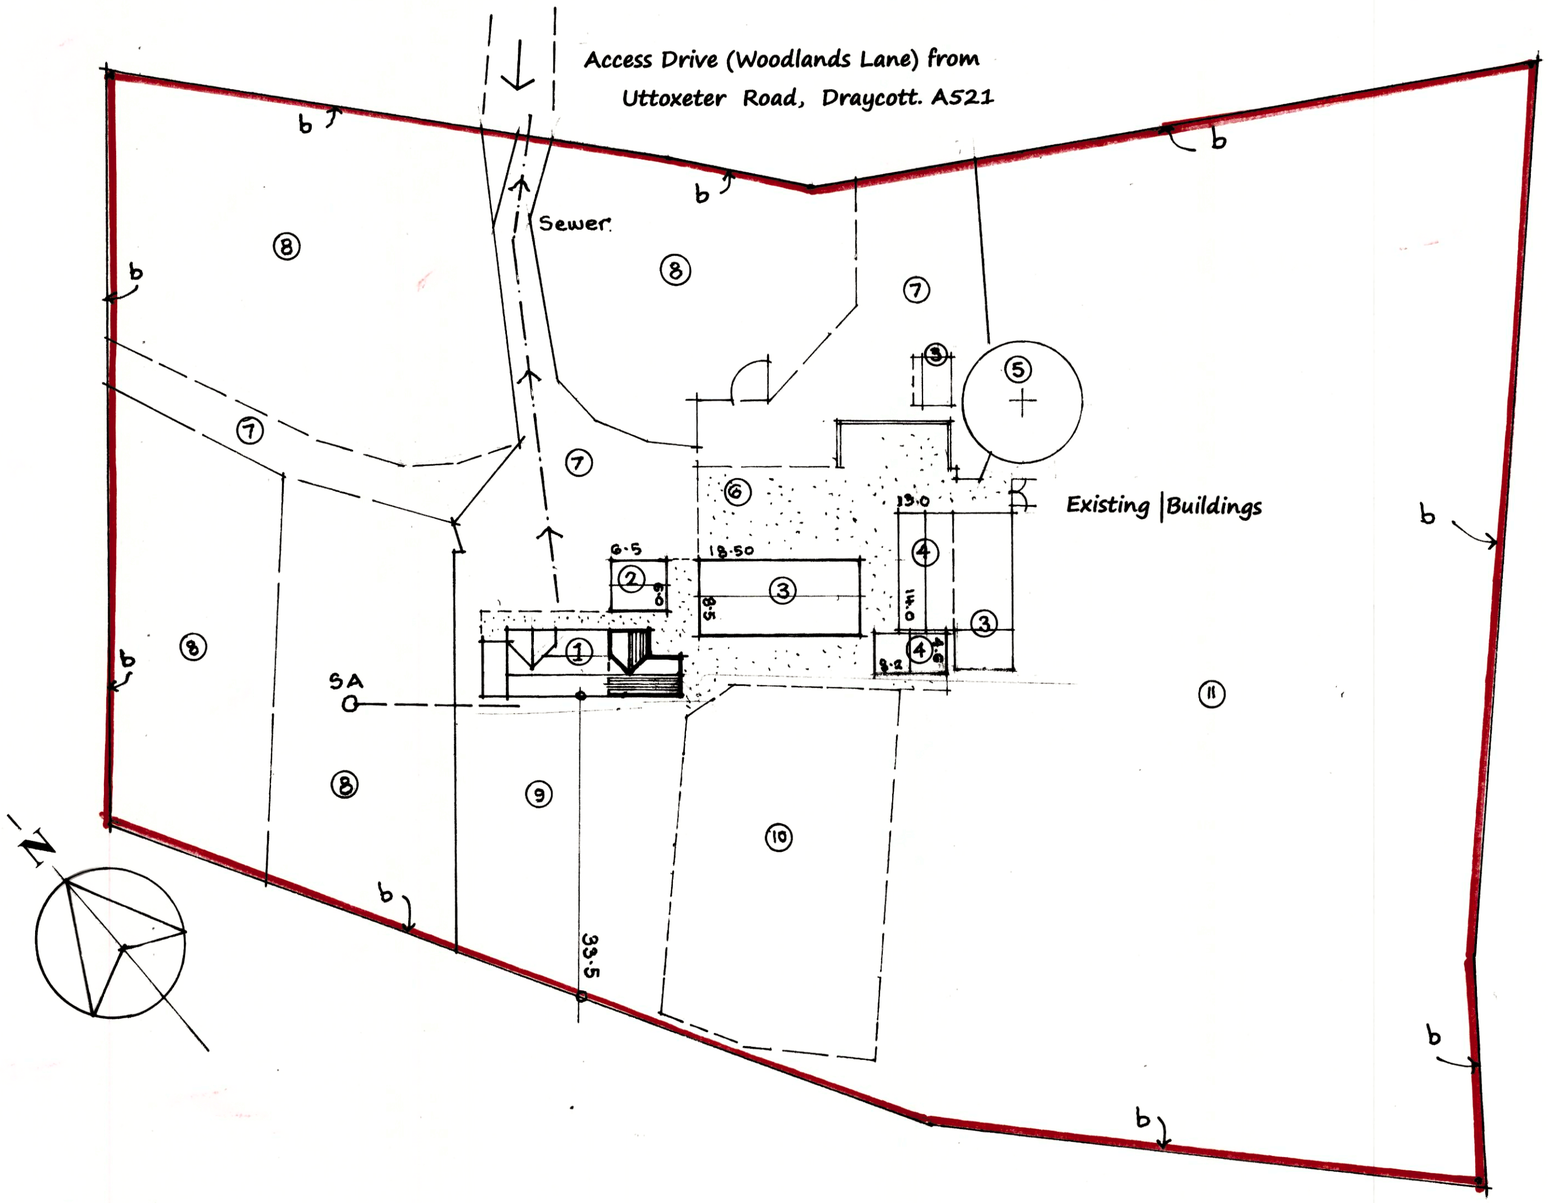


KEY to NUMERICAL IDENTITY of AREAS

1 Existing House & Proposals
2 Storage (formerly "Milking"
3 Horse Stabling
4 Storage
5 Horse Exercise Machine
6 Concrete Apron
7 Stone-based drive/areas
8 Horse Exercise Paddock
9 Garden to House
10 Menage
11 Grazing

No Trees within 12.0 metres of the proposed development
No Boundary treatments proposed.

PLANNING PORTAL REF. No. 07529139

PLANNING REF. No. SMDC/2019/0006

Client
Mr. & Mrs. DAN TITTERTON.
Proposal
Bedroom Extensions to Existing Cottage.
Site
Marsh Cottage Farm, Draycott in the Moors, Staffs. ST11 9NR
Drawing
S I T E P L A N

B D S Surveyors
Planning + Architecture + Surveying
01782 – 720939 + 07773 - 859399

Job No 18.19/011 Drawn P.D.Palmer.
Drg No 18.19/011/03 Scales 1:500
Date 06. 01. 19 Issue

BDS reserves copyright for this and all other drawings, in connection with the proposals/job described above