Copyright of this drawing is vested in the Architect and it must not be copied or reproduced without consent. Figured dimensions only are to be taken from this drawing. All contractors must visit the site and be responsible for taking and checking all dimensions relative to their work. Hewitt&Carr Architects Ltd are to be advised of any variation between drawings and site conditions.
CLIENTS ARE ADVISED TO CLARIFY DIMENSIONS WITH THE ARCHITECT PRIOR TO SETTING OUT AND NOT TO SCALE FROM THE DRAWING

Rev.	Drawn	Comments	Date
A	KEW	'Do Not Scale' removed	Jan 19

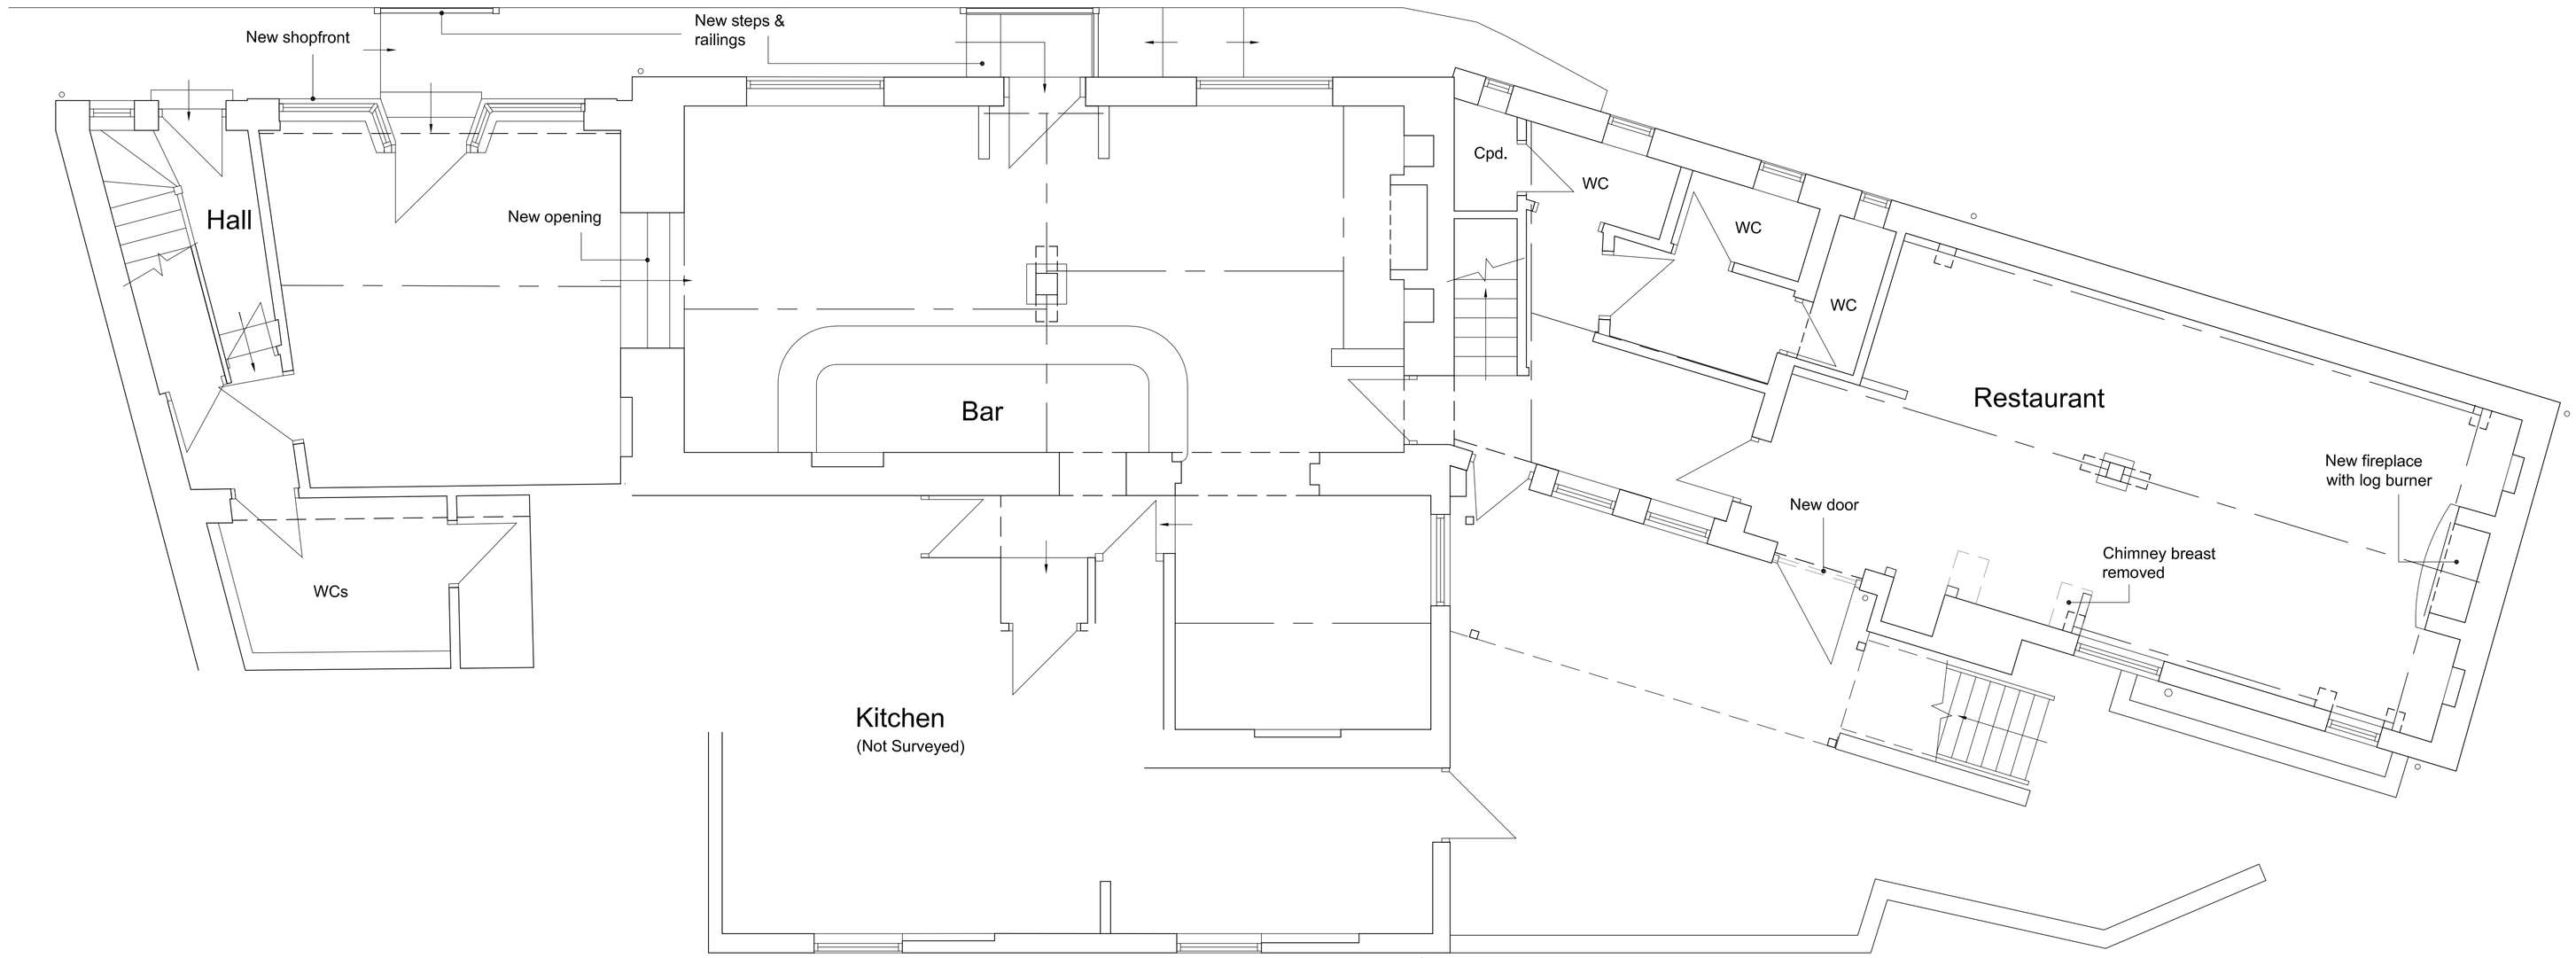

GROUND FLOOR PLAN 1:50

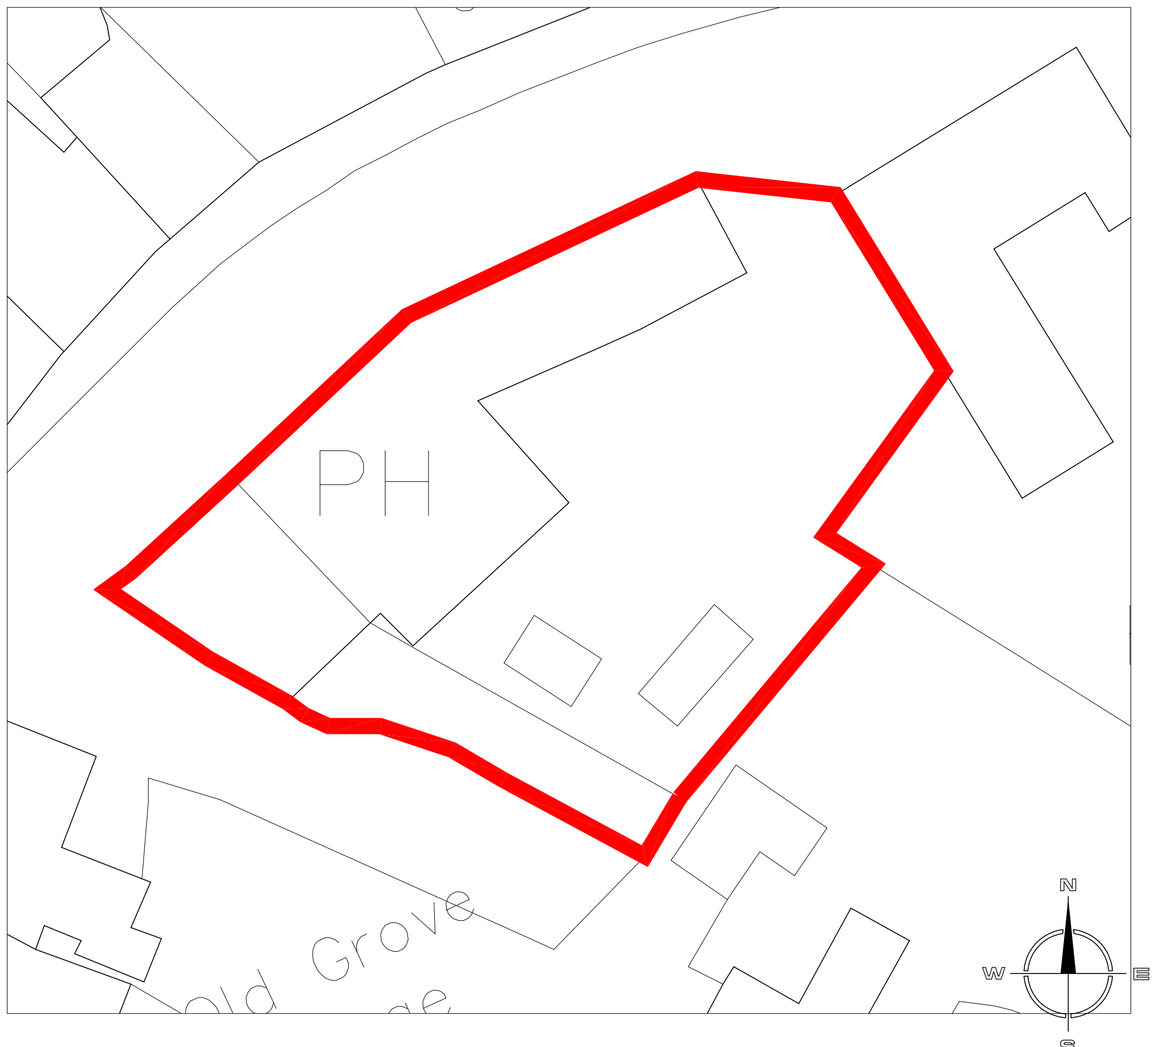

SITE PLAN 1:200

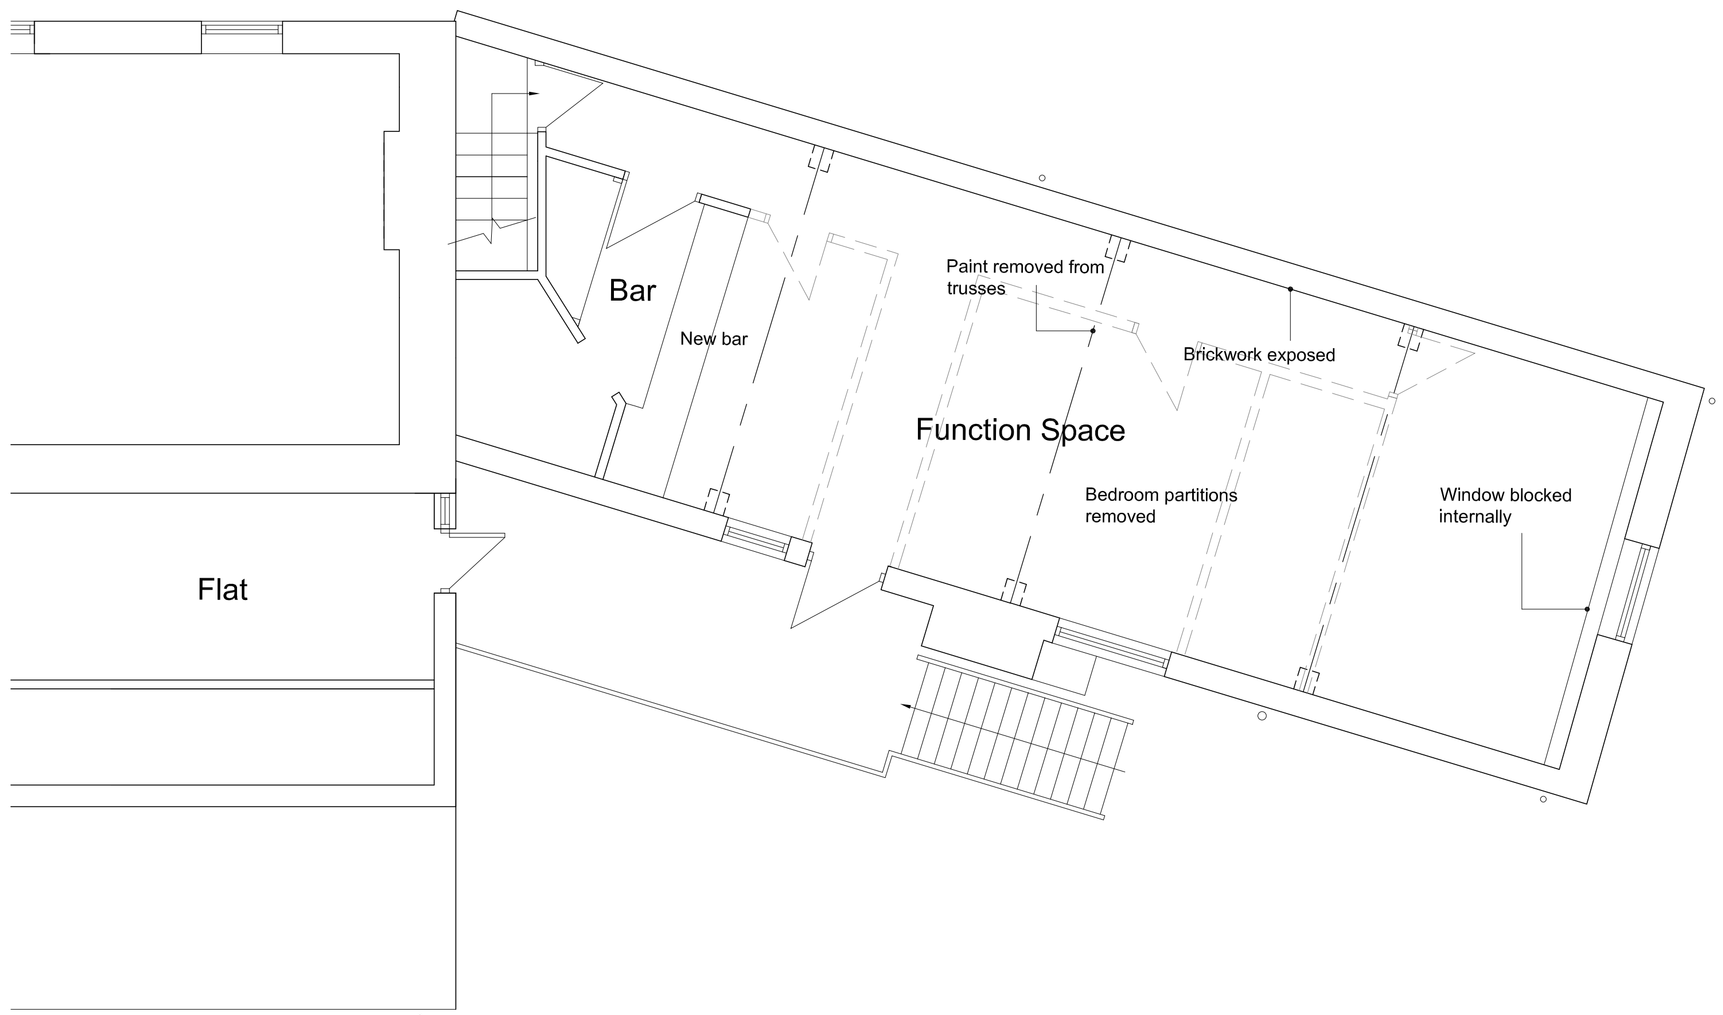

FIRST FLOOR PLAN 1:50

Hewitt&Carr Architects
A: DaisyBank House I 17-19 Leek Road I Cheadle I ST10 1JE
T: 01538 756888
E: enquiries@hcarchitects.co.uk
W: www.hcarchitects.co.uk

Client
The Bull's Head

Project
Alterations to Grade II listed public house
The Bull's Head, High Street, Alton

Title
Plans as Proposed (Retrospective)

Status
Planning

Date Nov 2018 Drawn KEW

Scale @A1 As Shown Checked

Project No 00588 Drawing No. AL(0)04 Rev A

File Ref: H:\REF